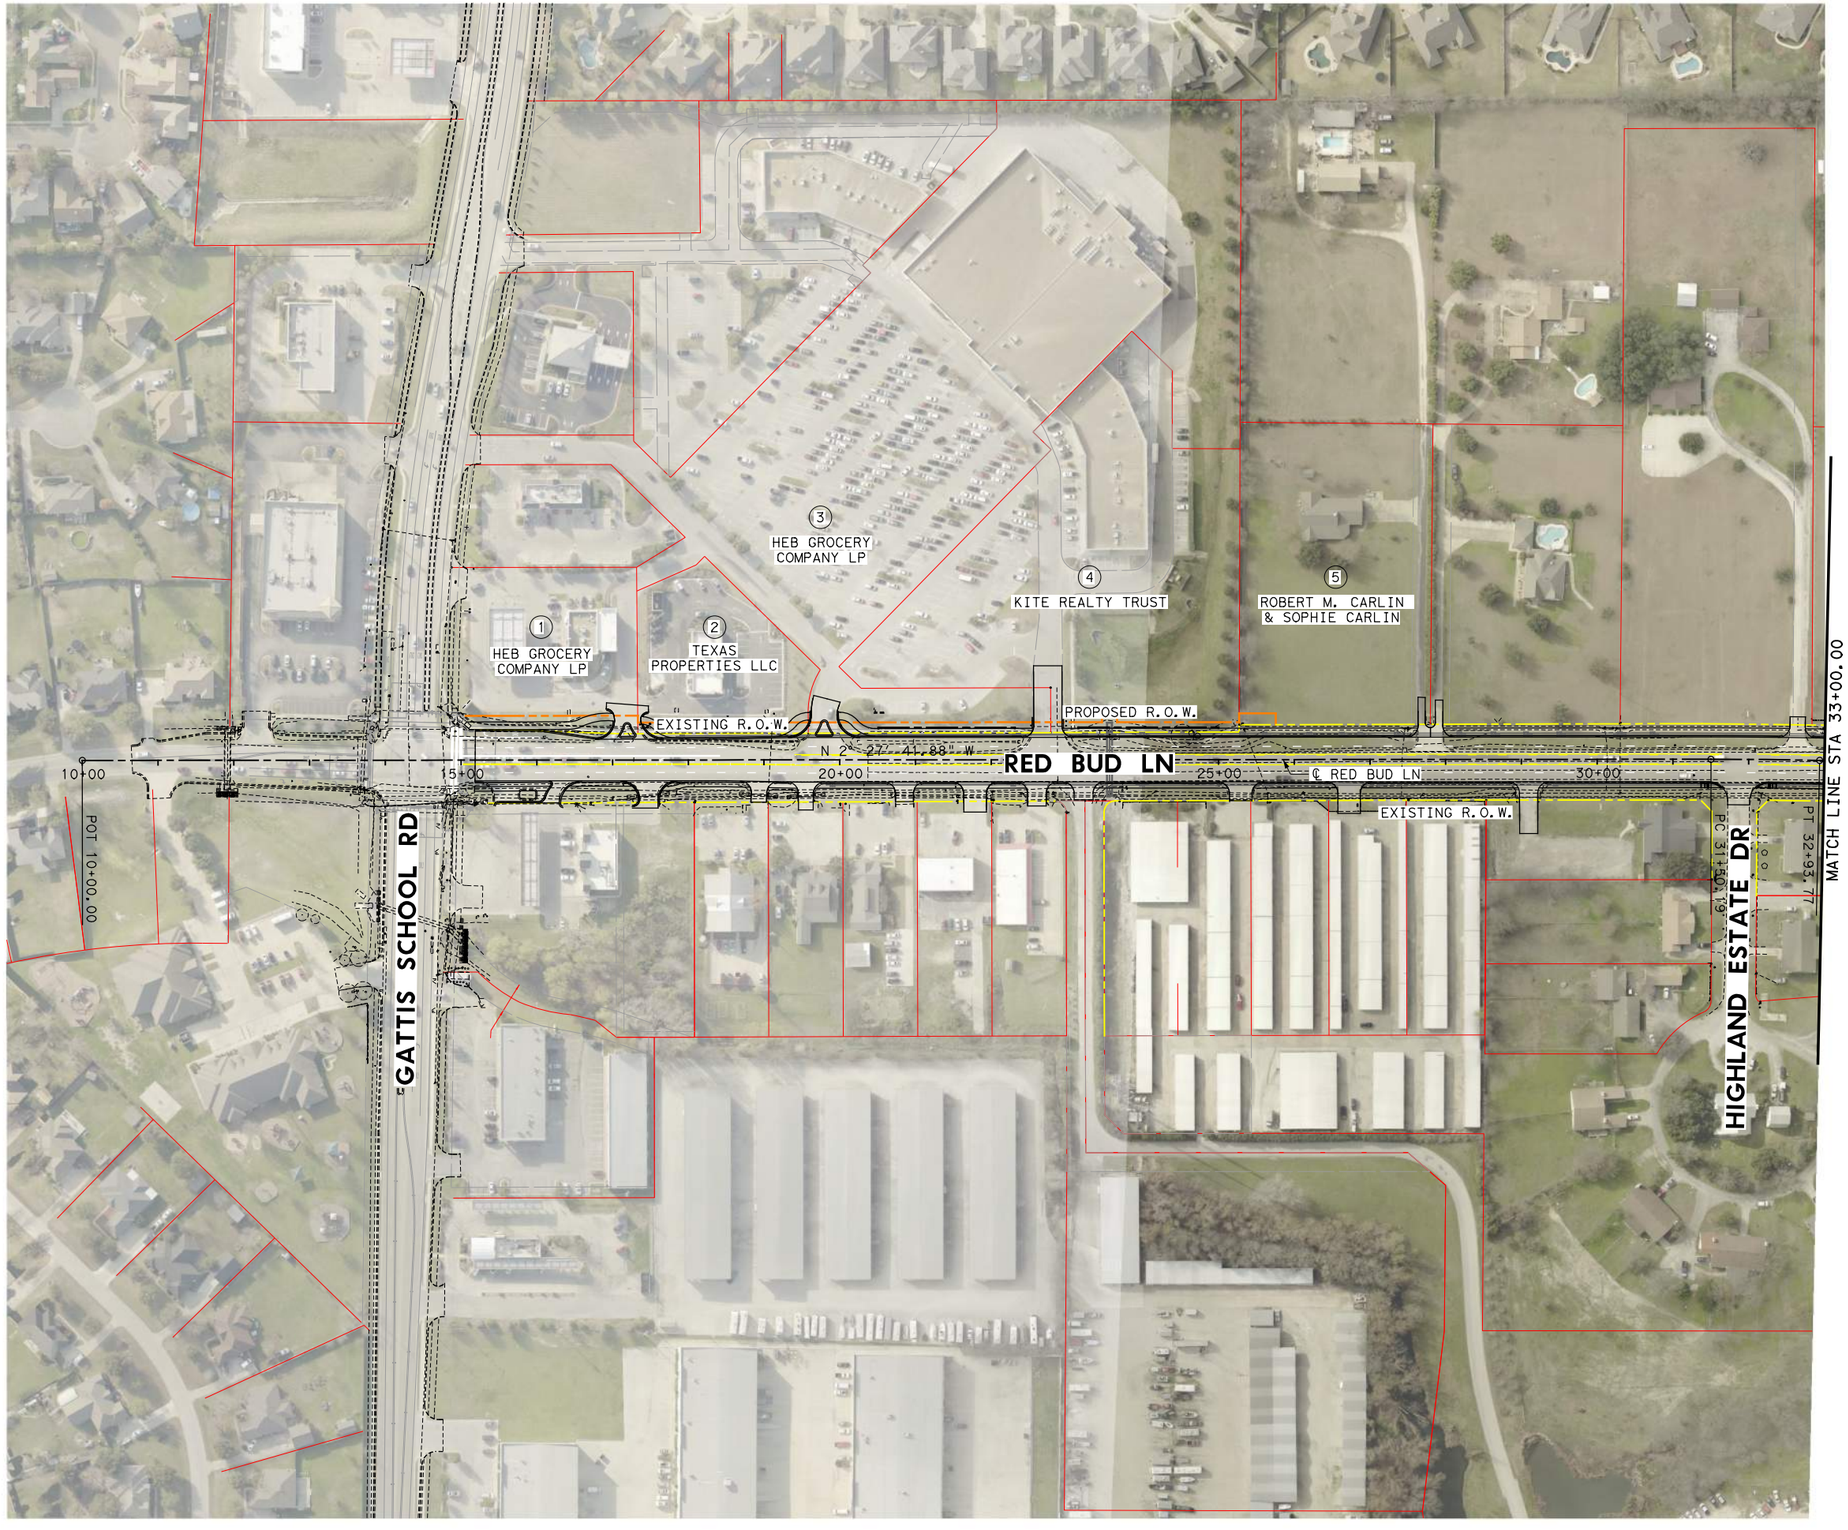

0′ 100′ 200′
SCALE IN FEET

LEGEND

- EXISTING R.O.W.
- PROPOSED R.O.W.
- PARCEL BOUNDARY

PRELIMINARY

SUBMITTED FOR REVIEW

BY DEREK T. BOHLS P.E. # 103424

DATE 1/13/2022

NOT FOR CONSTRUCTION, BIDDING OR PERMITTING

ROUND ROCK, TEXAS
PURPOSE. PASSION. PROSPERITY.

LJA Engineering, Inc.
FRN - F-1386

RED BUD LANE
PARCEL MAPS

BEGIN TO STA 33+00

SCALE: 1"=200′ SHEET 1 OF 5

1/13/2022
5:23:51 PM
I:\2601\2101\CADD\SHEETS\00-Schematic - Exhibits\RB*Parcel Maps*01.dgn

0′ 100′ 200′
SCALE IN FEET

LEGEND

- EXISTING R.O.W.
- PROPOSED R.O.W.
- PARCEL BOUNDARY

PRELIMINARY

SUBMITTED FOR REVIEW

BY DEREK T. BOHLS P.E. # 103424

DATE 1/13/2022

NOT FOR CONSTRUCTION, BIDDING OR PERMITTING

ROUND ROCK, TEXAS
PURPOSE. PASSION. PROSPERITY.

LJA Engineering, Inc.
FRN - F-1386

RED BUD LANE

PARCEL MAPS

STA 33+00 TO STA 57+00

SCALE: 1′=200′ SHEET 2 OF 5

1/13/2022
5:26:16 PM
I:\2601\2101\CADD\SHEETS\00-Schematic - Exhibits\RB&Parcel Maps\02.dgn

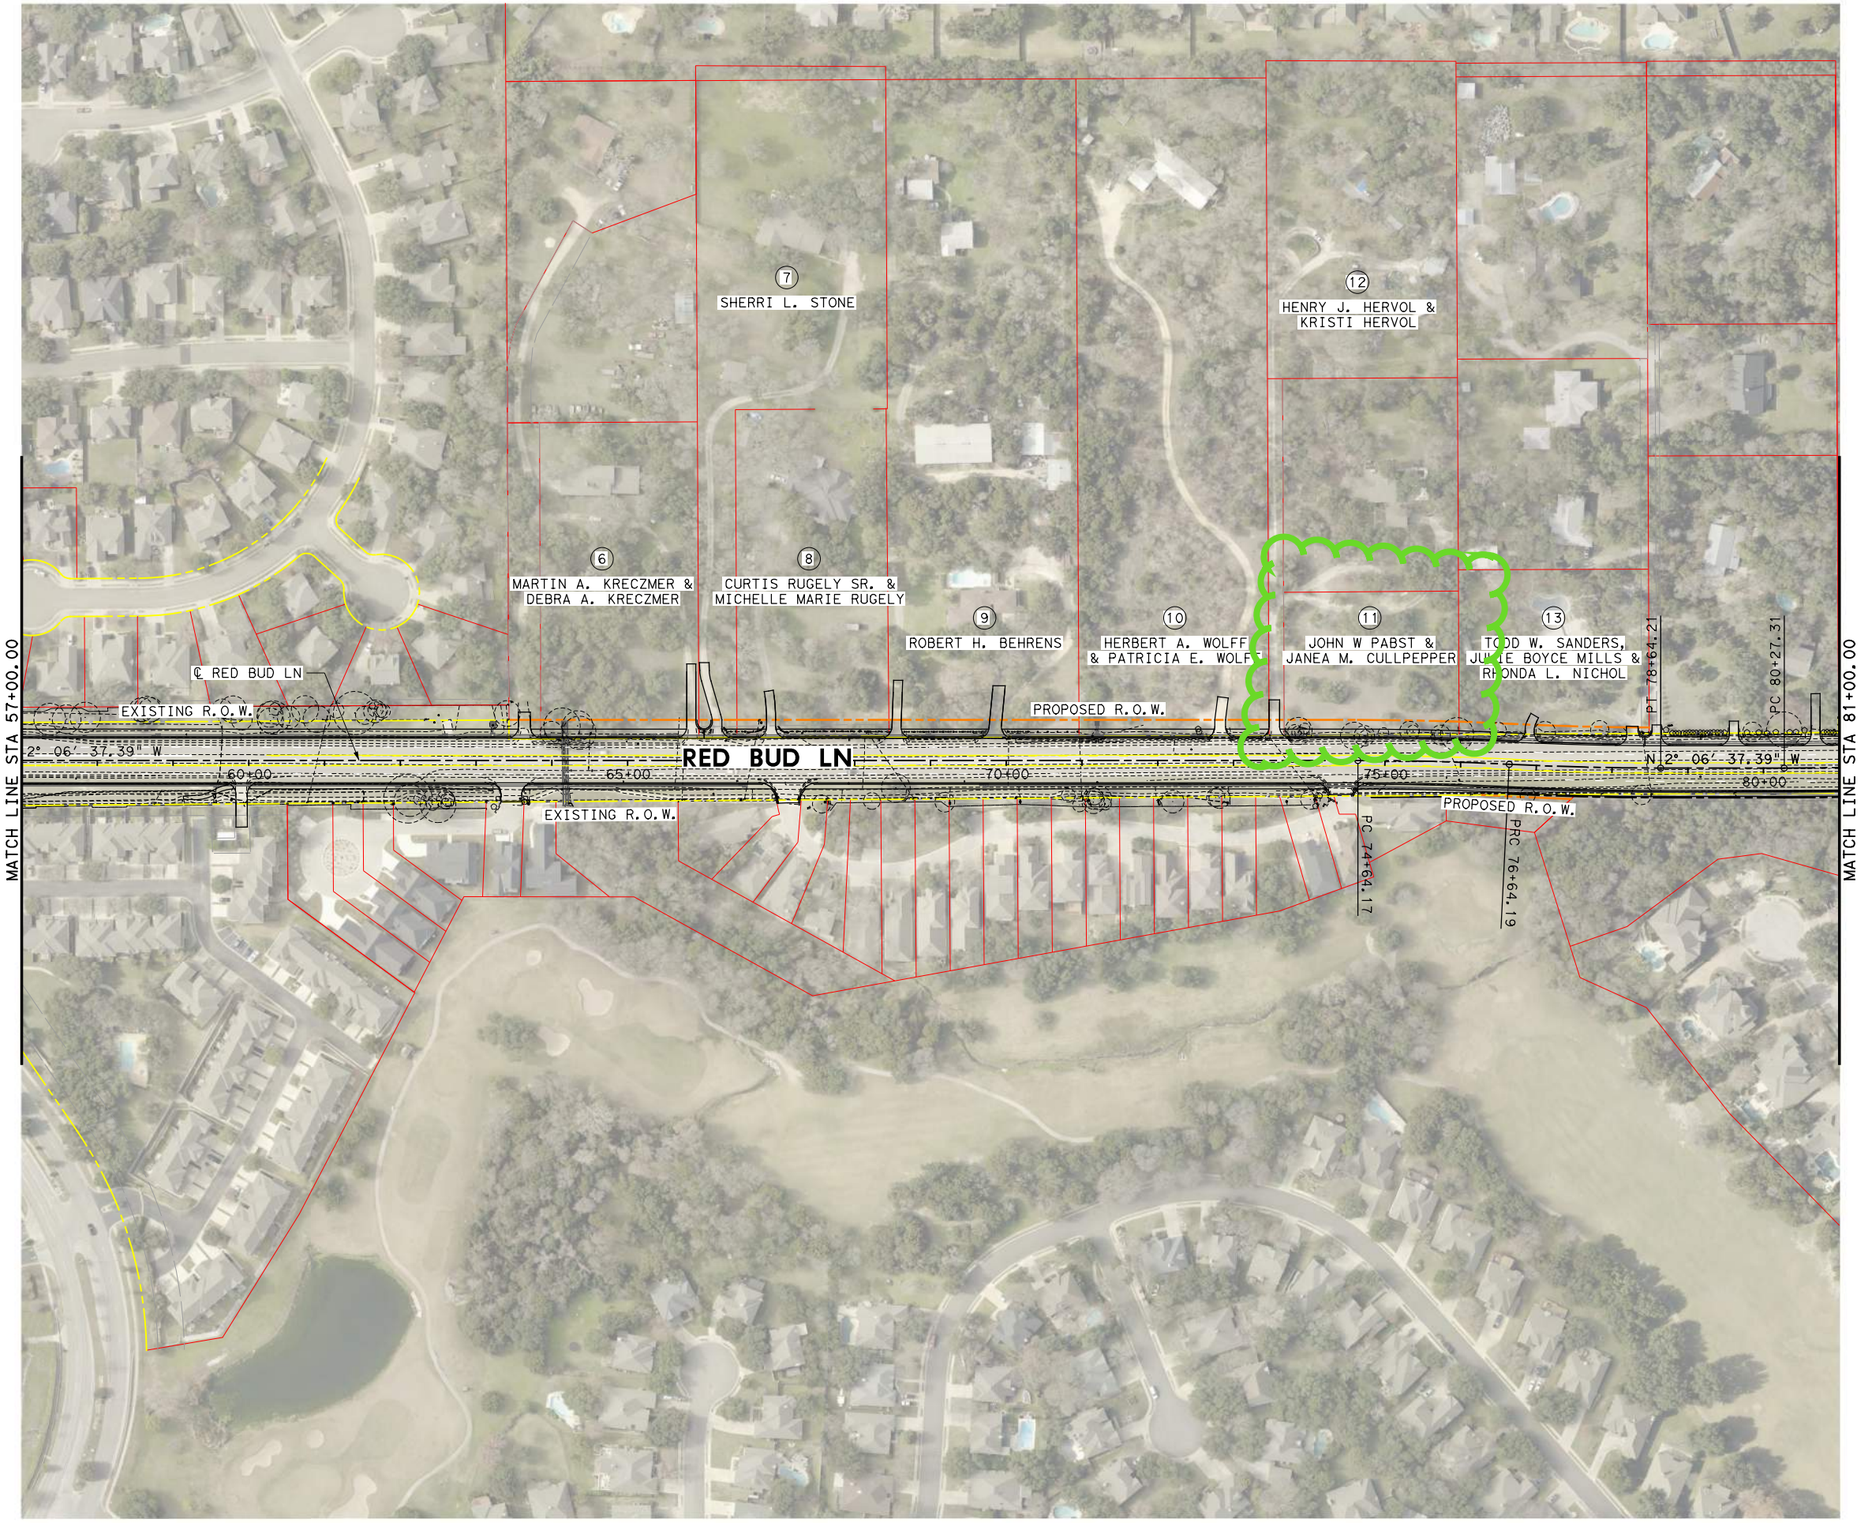

0′ 100′ 200′
SCALE IN FEET

LEGEND

- EXISTING R.O.W.
- PROPOSED R.O.W.
- PARCEL BOUNDARY

PRELIMINARY

SUBMITTED FOR REVIEW

BY DEREK T. BOHLS P.E. # 103424

DATE 1/13/2022

NOT FOR CONSTRUCTION, BIDDING OR PERMITTING

ROUND ROCK, TEXAS
PURPOSE. PASSION. PROSPERITY.

LJA Engineering, Inc.
FRN - F-1386

RED BUD LANE

PARCEL MAPS

STA 57+00 TO STA 81+00

SCALE: 1"=200′ SHEET 3 OF 5

1/13/2022
5:28:12 PM
I:\2601\2101\CADD\SHEETS\00-Schematic - Exhibits\RB*Parcel Maps*03.dgn

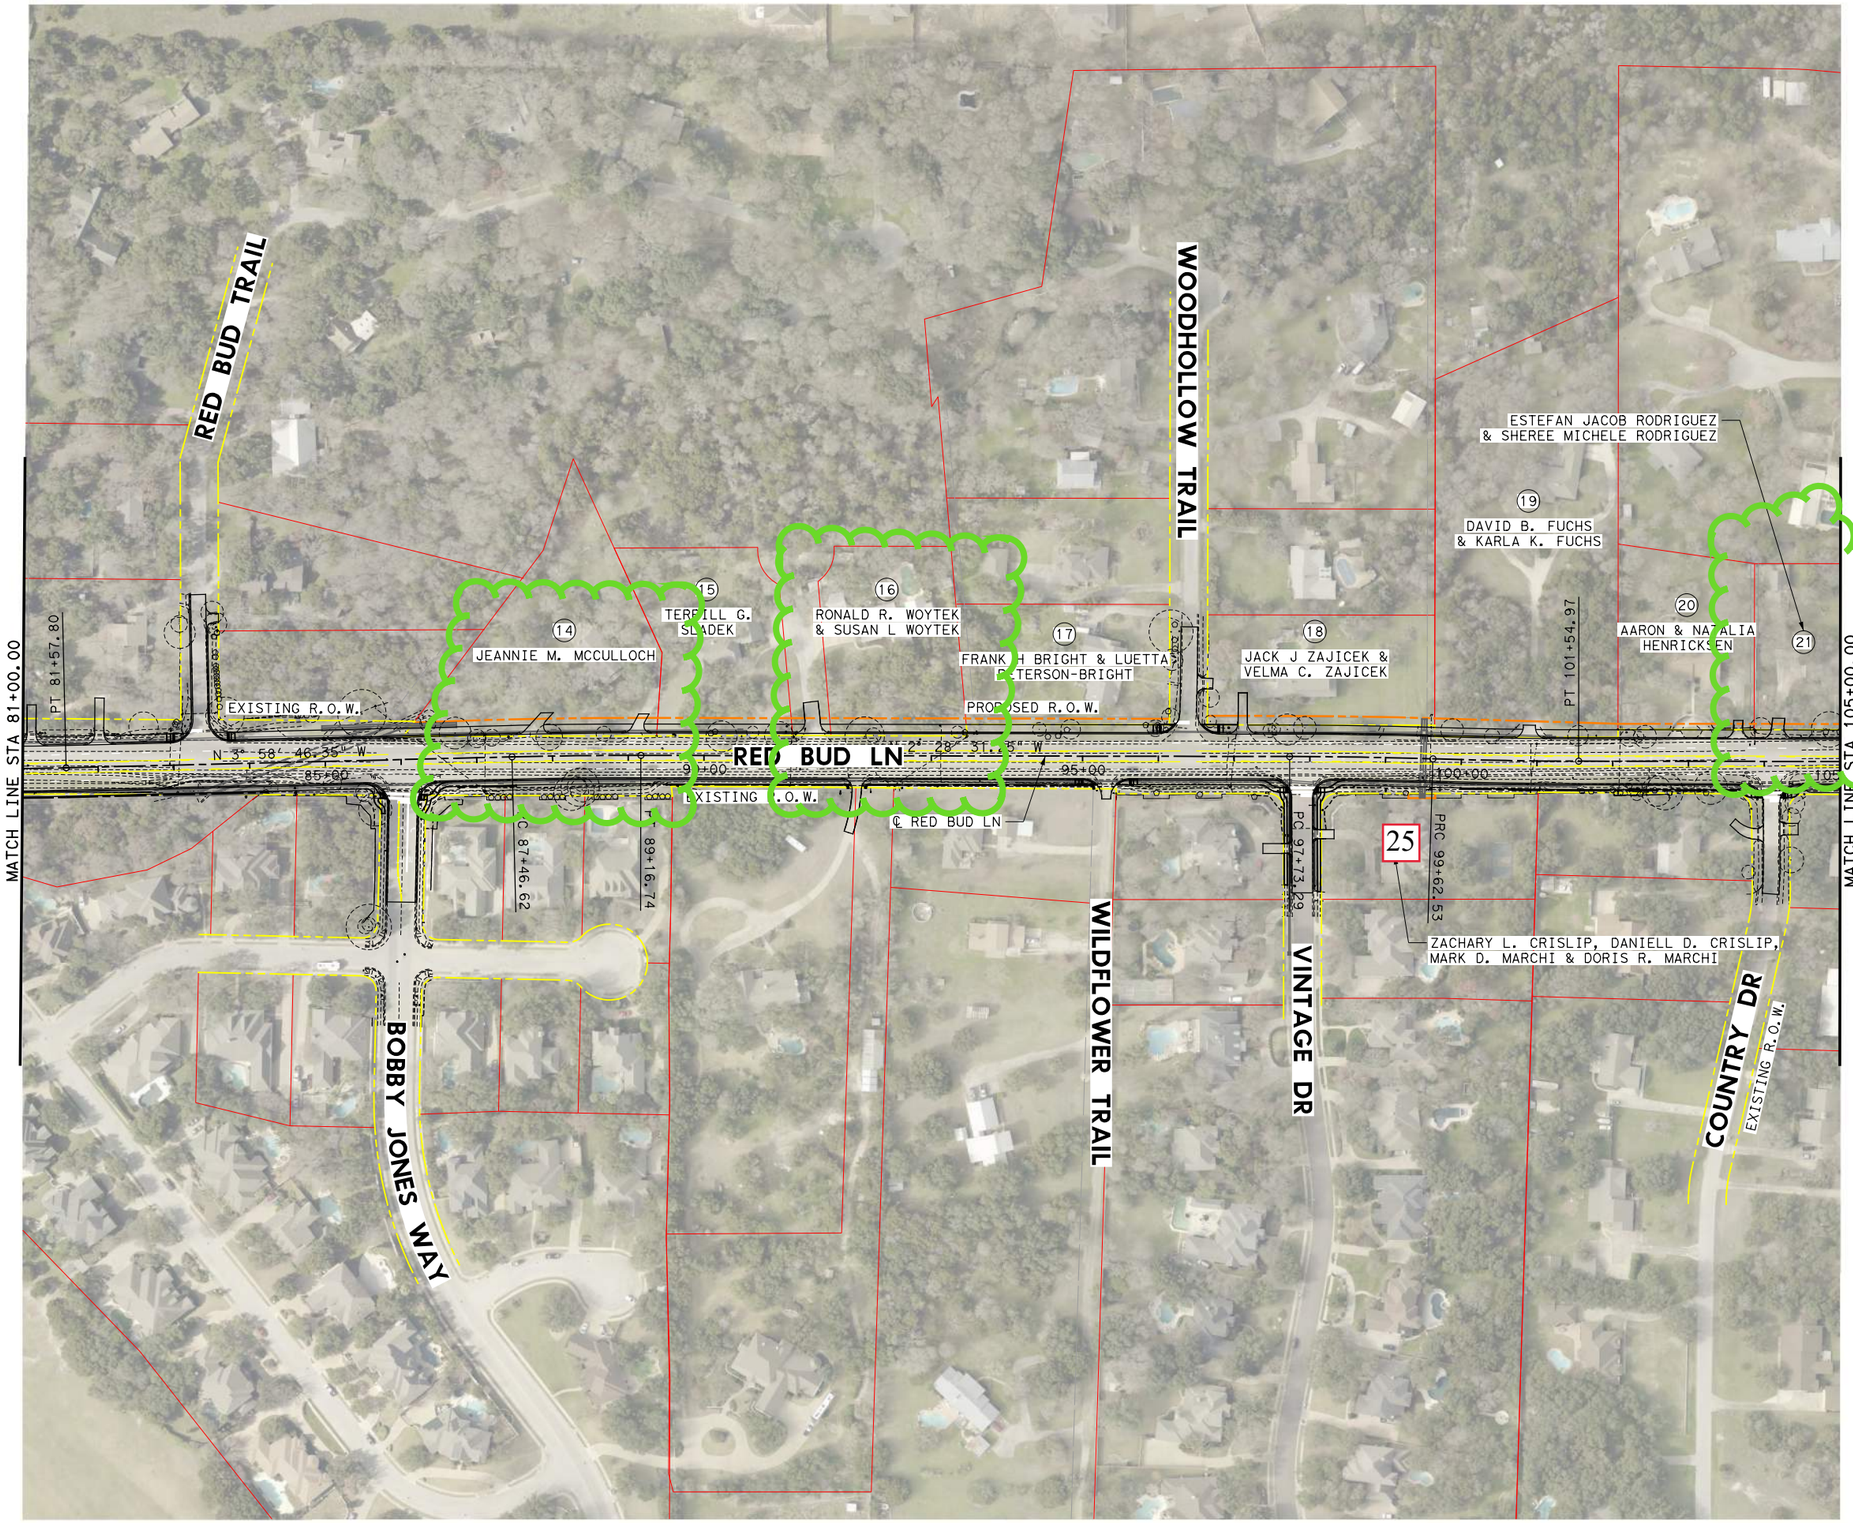

0′ 100′ 200′
SCALE IN FEET

LEGEND

- EXISTING R.O.W.
- PROPOSED R.O.W.
- PARCEL BOUNDARY

PRELIMINARY

SUBMITTED FOR REVIEW

BY DEREK T. BOHLS P.E. # 103424

DATE 1/13/2022

NOT FOR CONSTRUCTION, BIDDING OR PERMITTING

ROUND ROCK, TEXAS
PURPOSE. PASSION. PROSPERITY.

LJA Engineering, Inc.
FRN - F-1386

RED BUD LANE

PARCEL MAPS

STA 81+00 TO STA 105+00

SCALE: 1"=200′ SHEET 4 OF 5

1/13/2022
5:30:11 PM
I:\2601\2101\CADD\SHEETS\00-Schematic - Exhibits\RB*Parcel Maps*04.dgn

0′ 100′ 200′
SCALE IN FEET

LEGEND

- EXISTING R.O.W.
- PROPOSED R.O.W.
- PARCEL BOUNDARY

PRELIMINARY

SUBMITTED FOR REVIEW

BY DEREK T. BOHLS P.E. # 103424

DATE 1/13/2022

NOT FOR CONSTRUCTION, BIDDING OR PERMITTING

ROUND ROCK, TEXAS
PURPOSE. PASSION. PROSPERITY.

LJA Engineering, Inc.
FRN - F-1386

RED BUD LANE
PARCEL MAPS

STA 105+00 TO END

SCALE: 1"=200′ SHEET 5 OF 5

1/13/2022
5:32:57 PM
I:\2601\2101\CADD\SHEETS\00-Schematic - Exhibits\RB*Parcel Maps*05.dgn