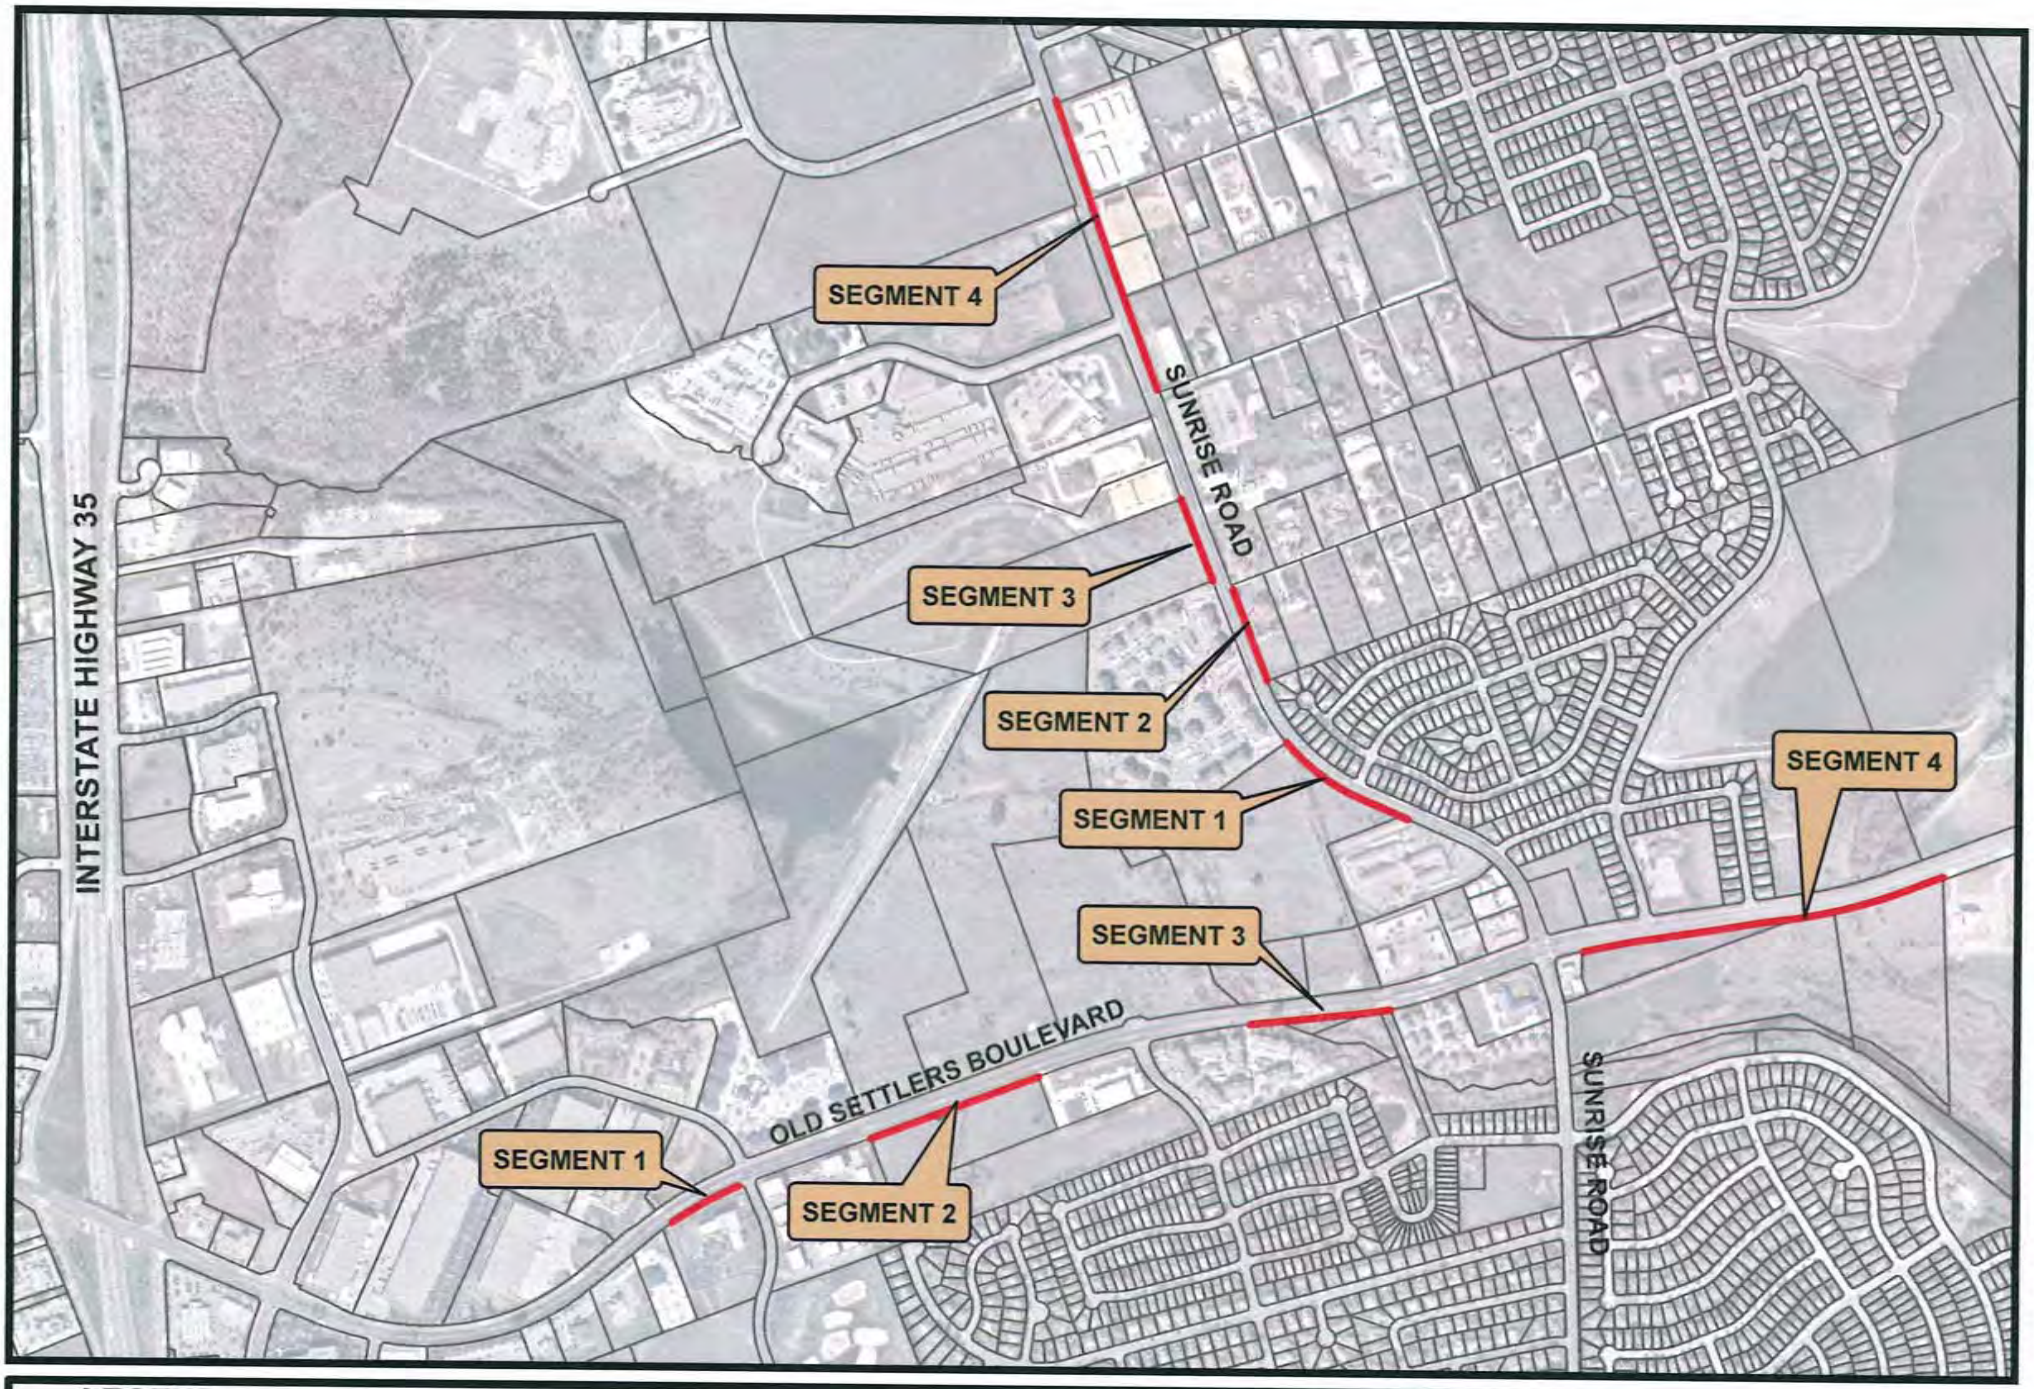

LEGEND

SIDEWALK GAP

PARCELS

2013 SIDEWALK GAPS

OLD SETTLERS BOULEVARD & SUNRISE ROAD - OVERALL MAP

N

1,000 Feet

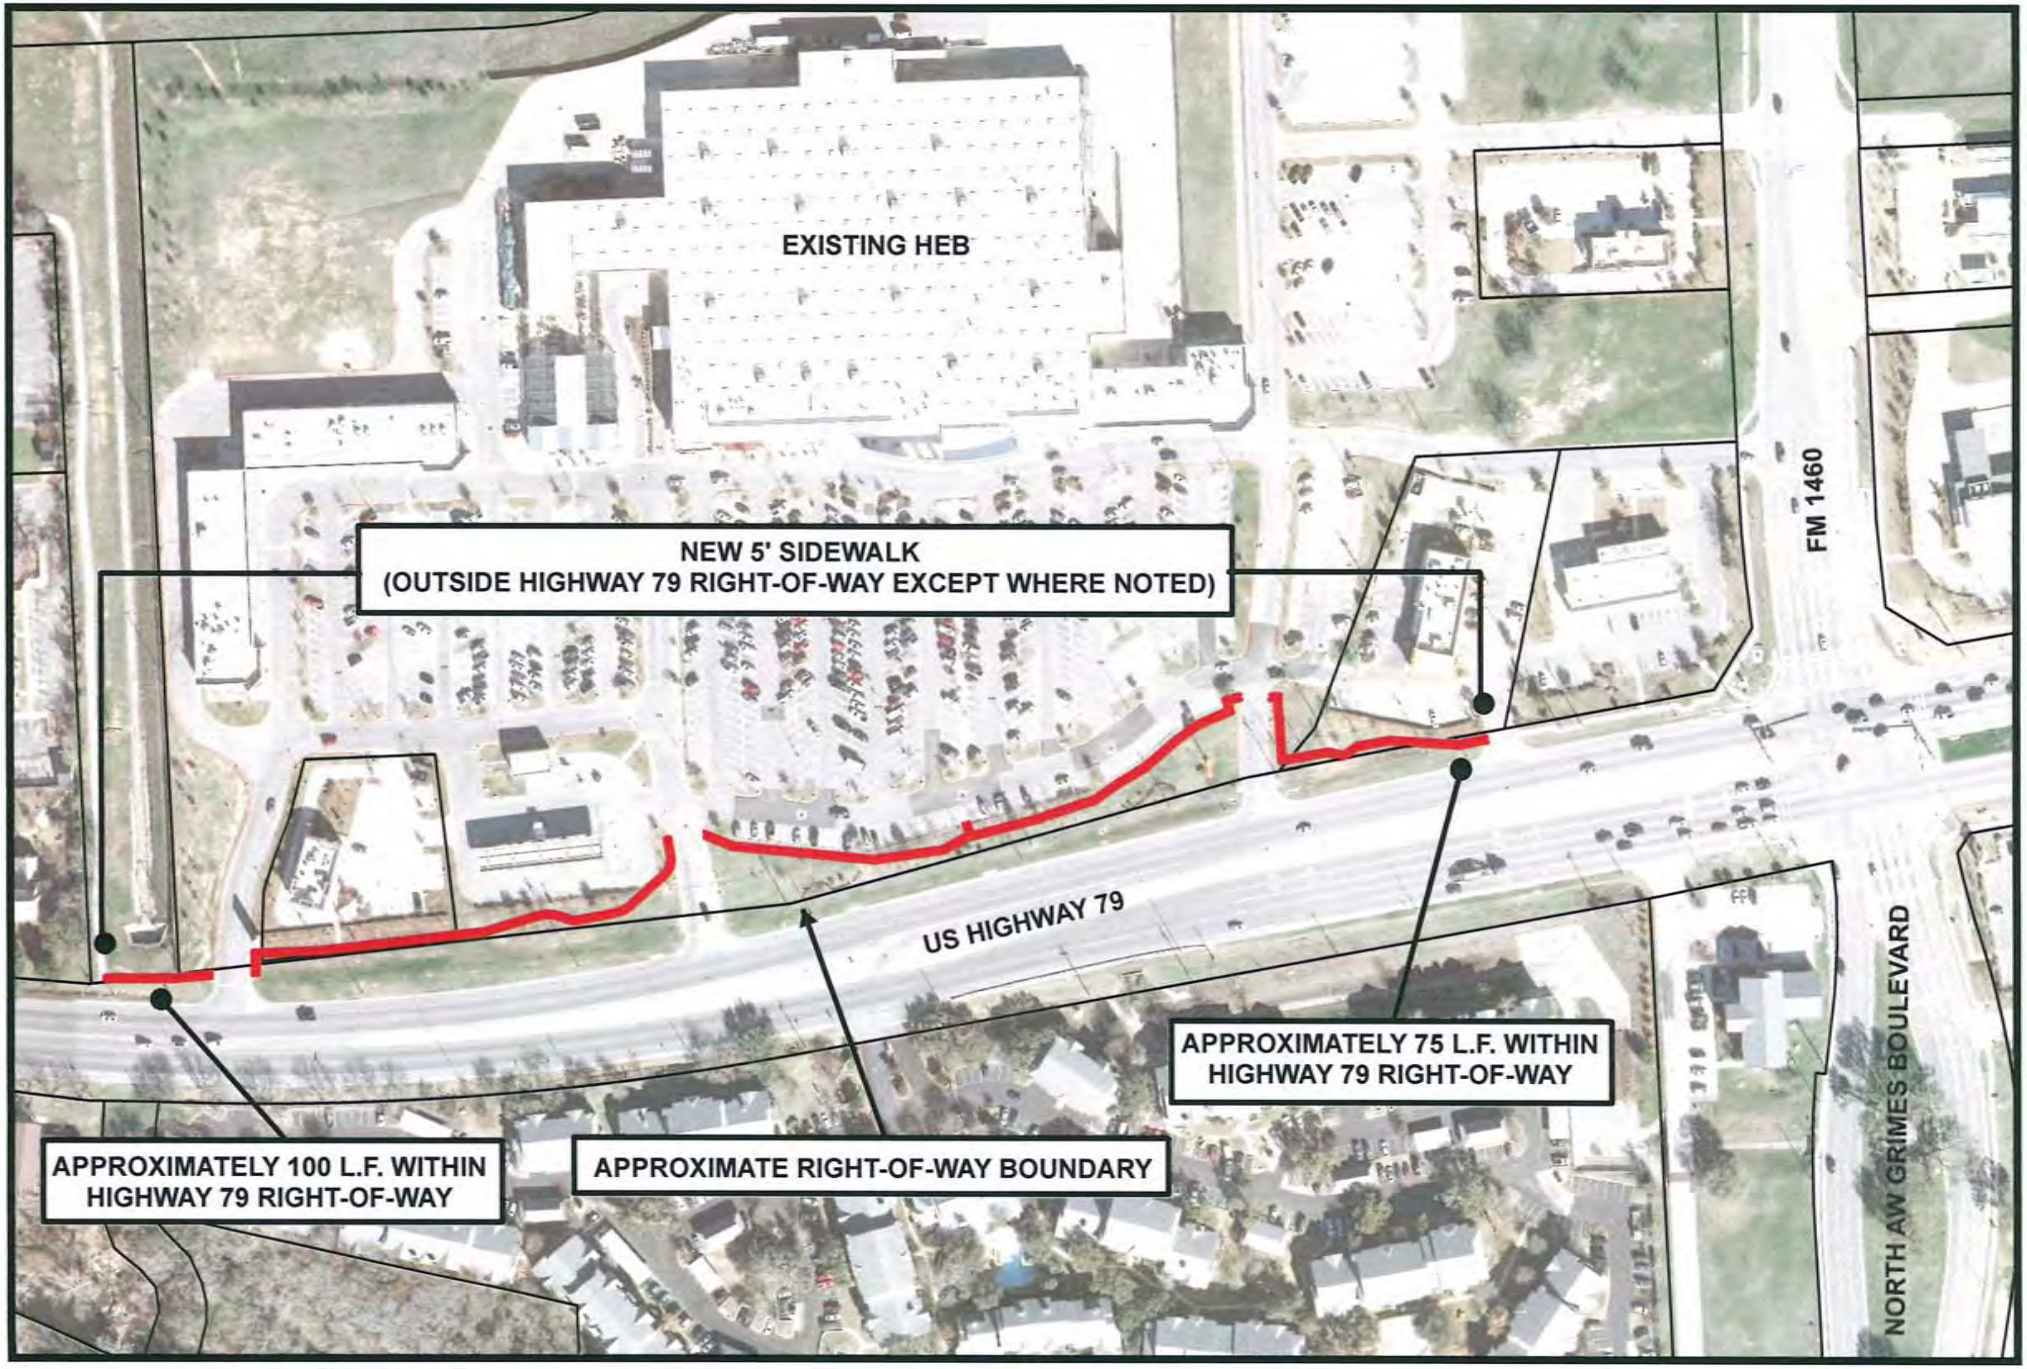

2013 SIDEWALK GAPS

U.S. HIGHWAY 79 - OVERALL MAP

N

200 Feet

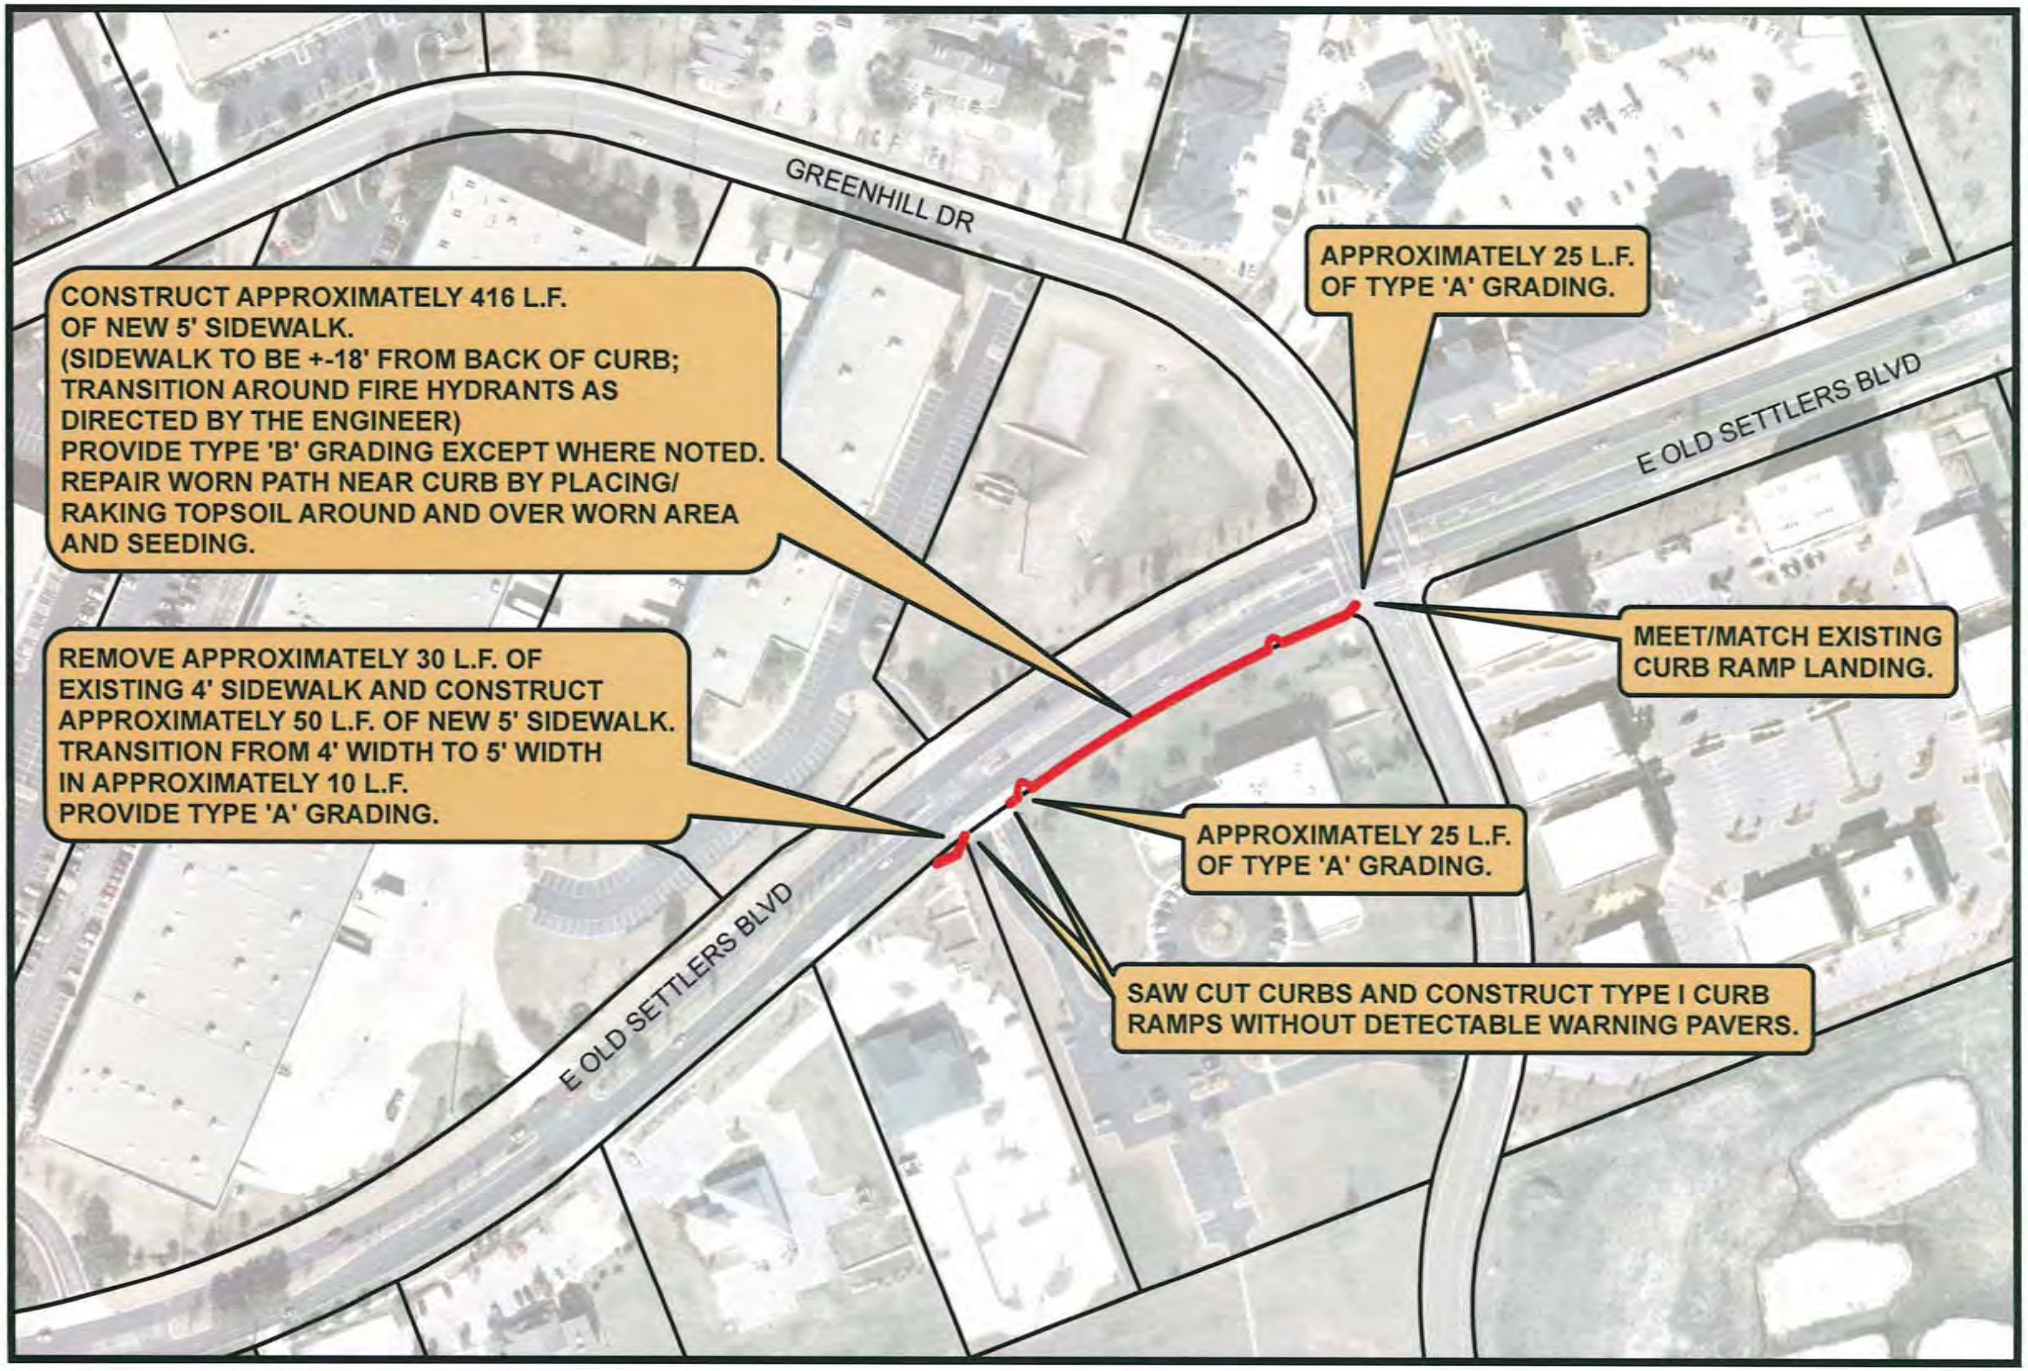

2013 SIDEWALK GAPS

OLD SETTLERS BOULEVARD - SEGMENT 1

N

200 Feet

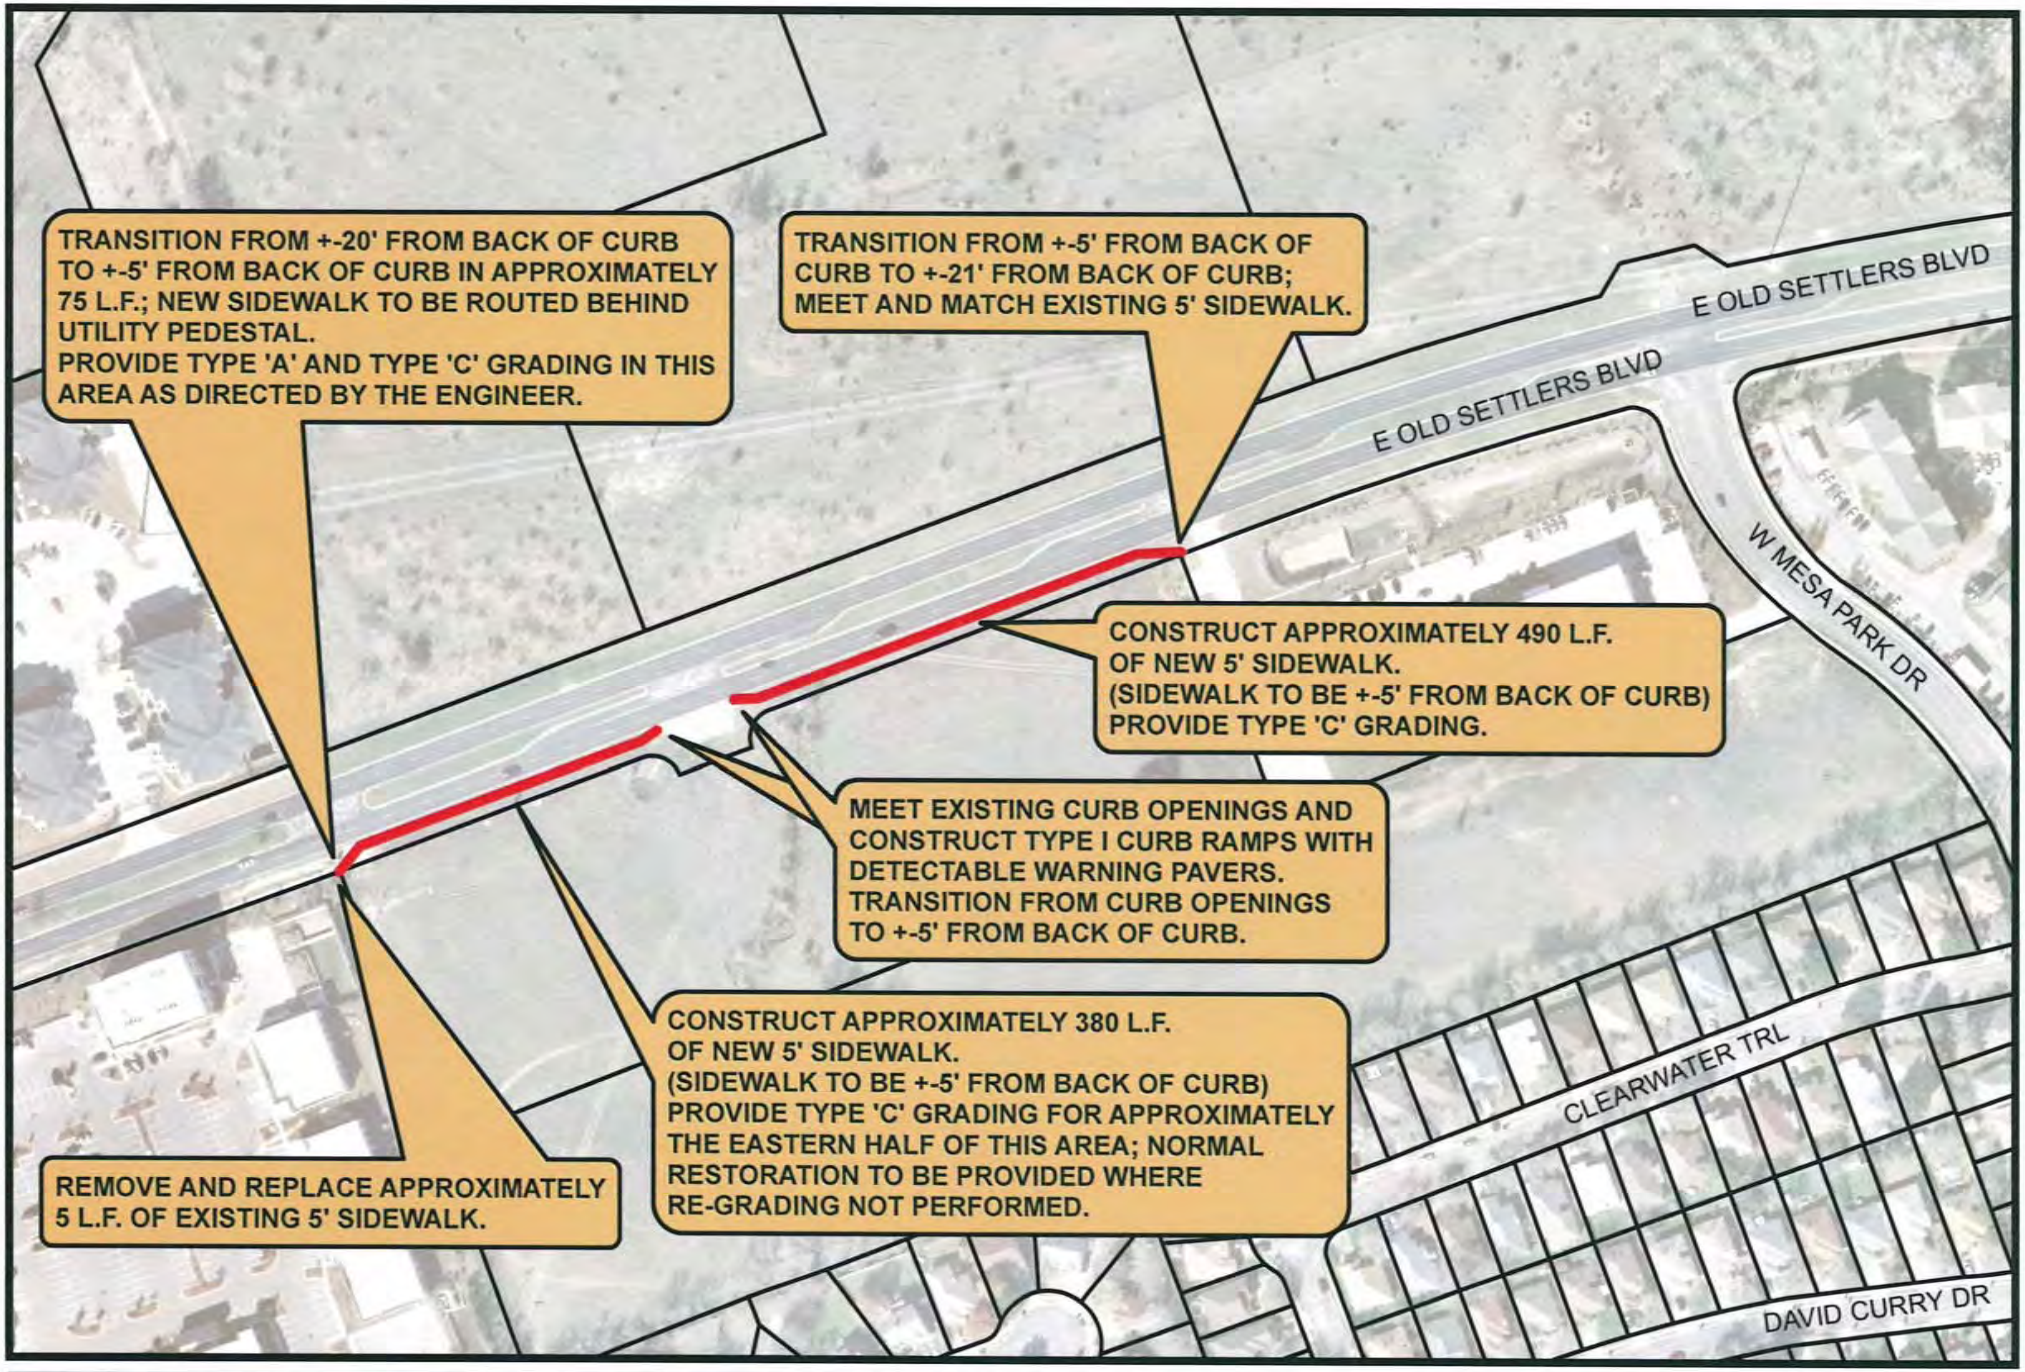

2013 SIDEWALK GAPS

OLD SETTLERS BOULEVARD - SEGMENT 2

N

200 Feet

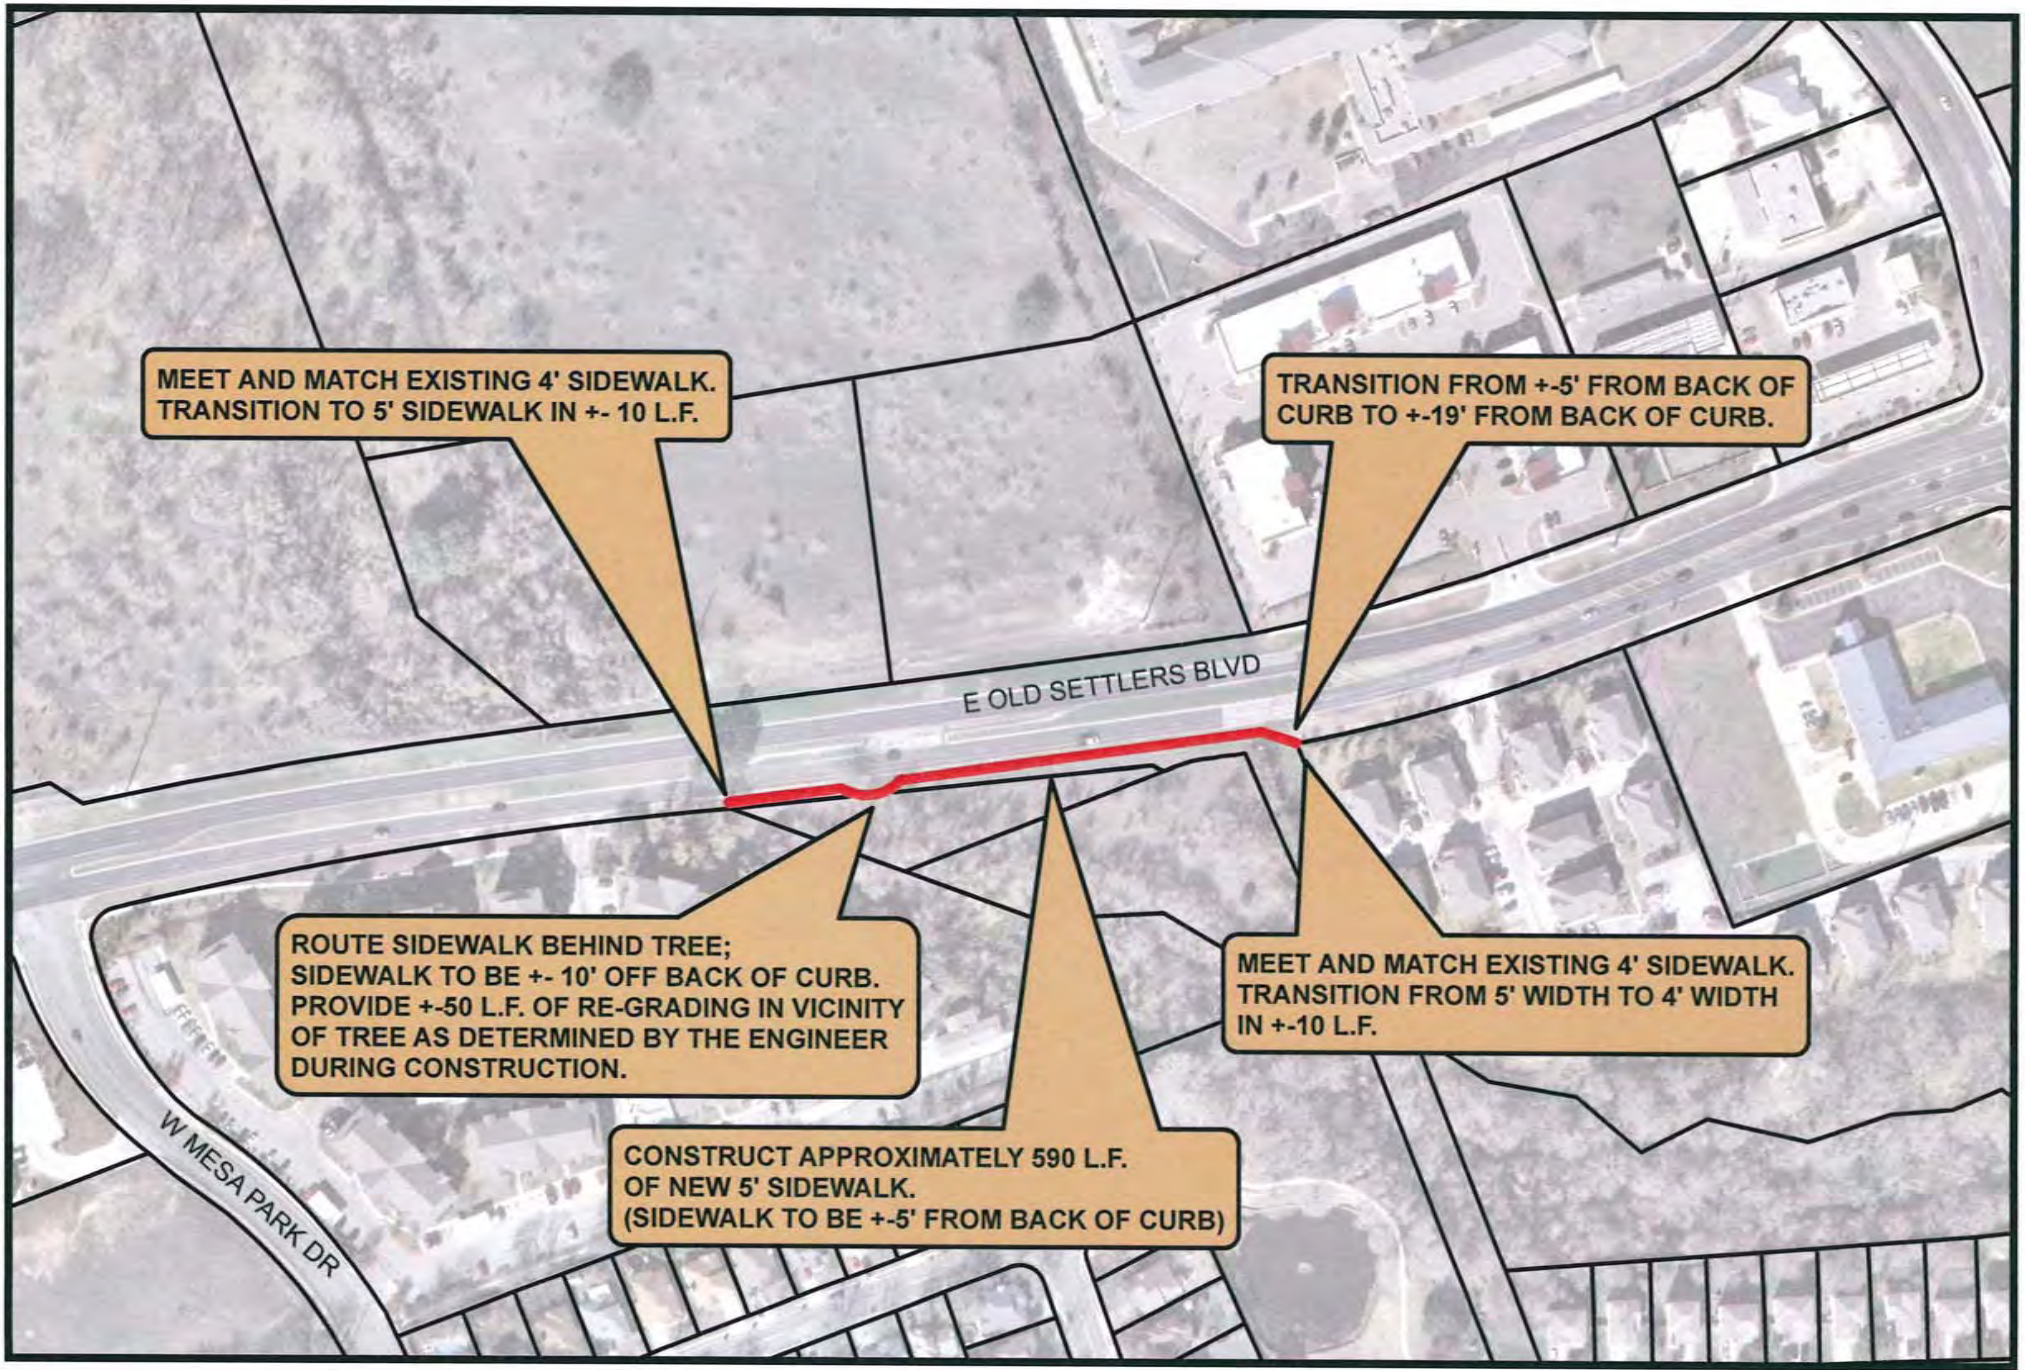

2013 SIDEWALK GAPS

OLD SETTLERS BOULEVARD - SEGMENT 3

N

200 Feet

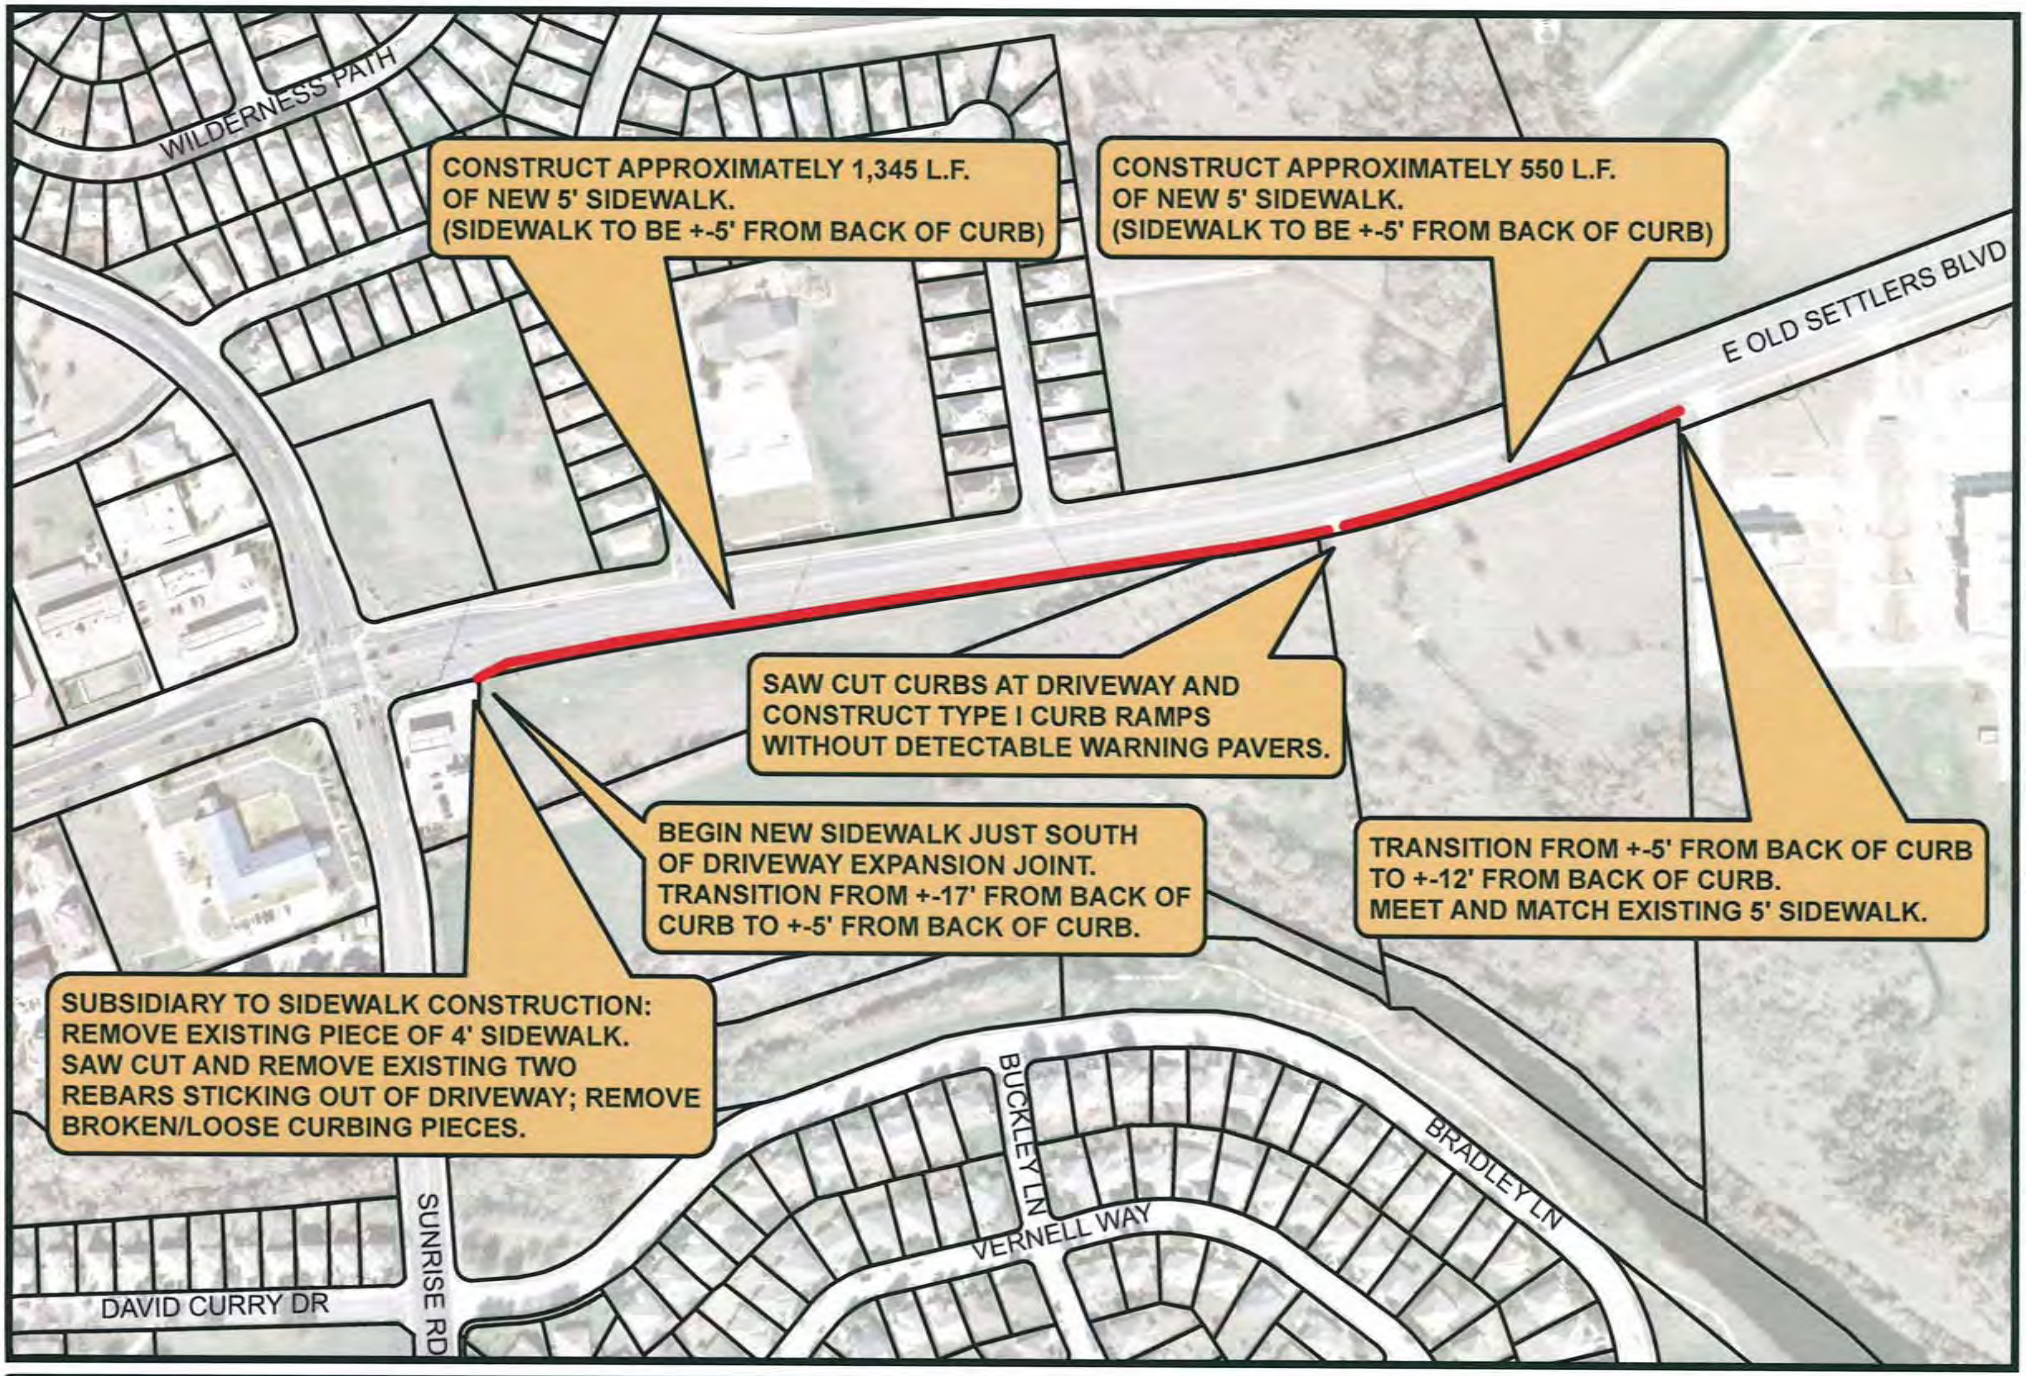

2013 SIDEWALK GAPS

OLD SETTLERS BOULEVARD - SEGMENT 4

N

300 Feet

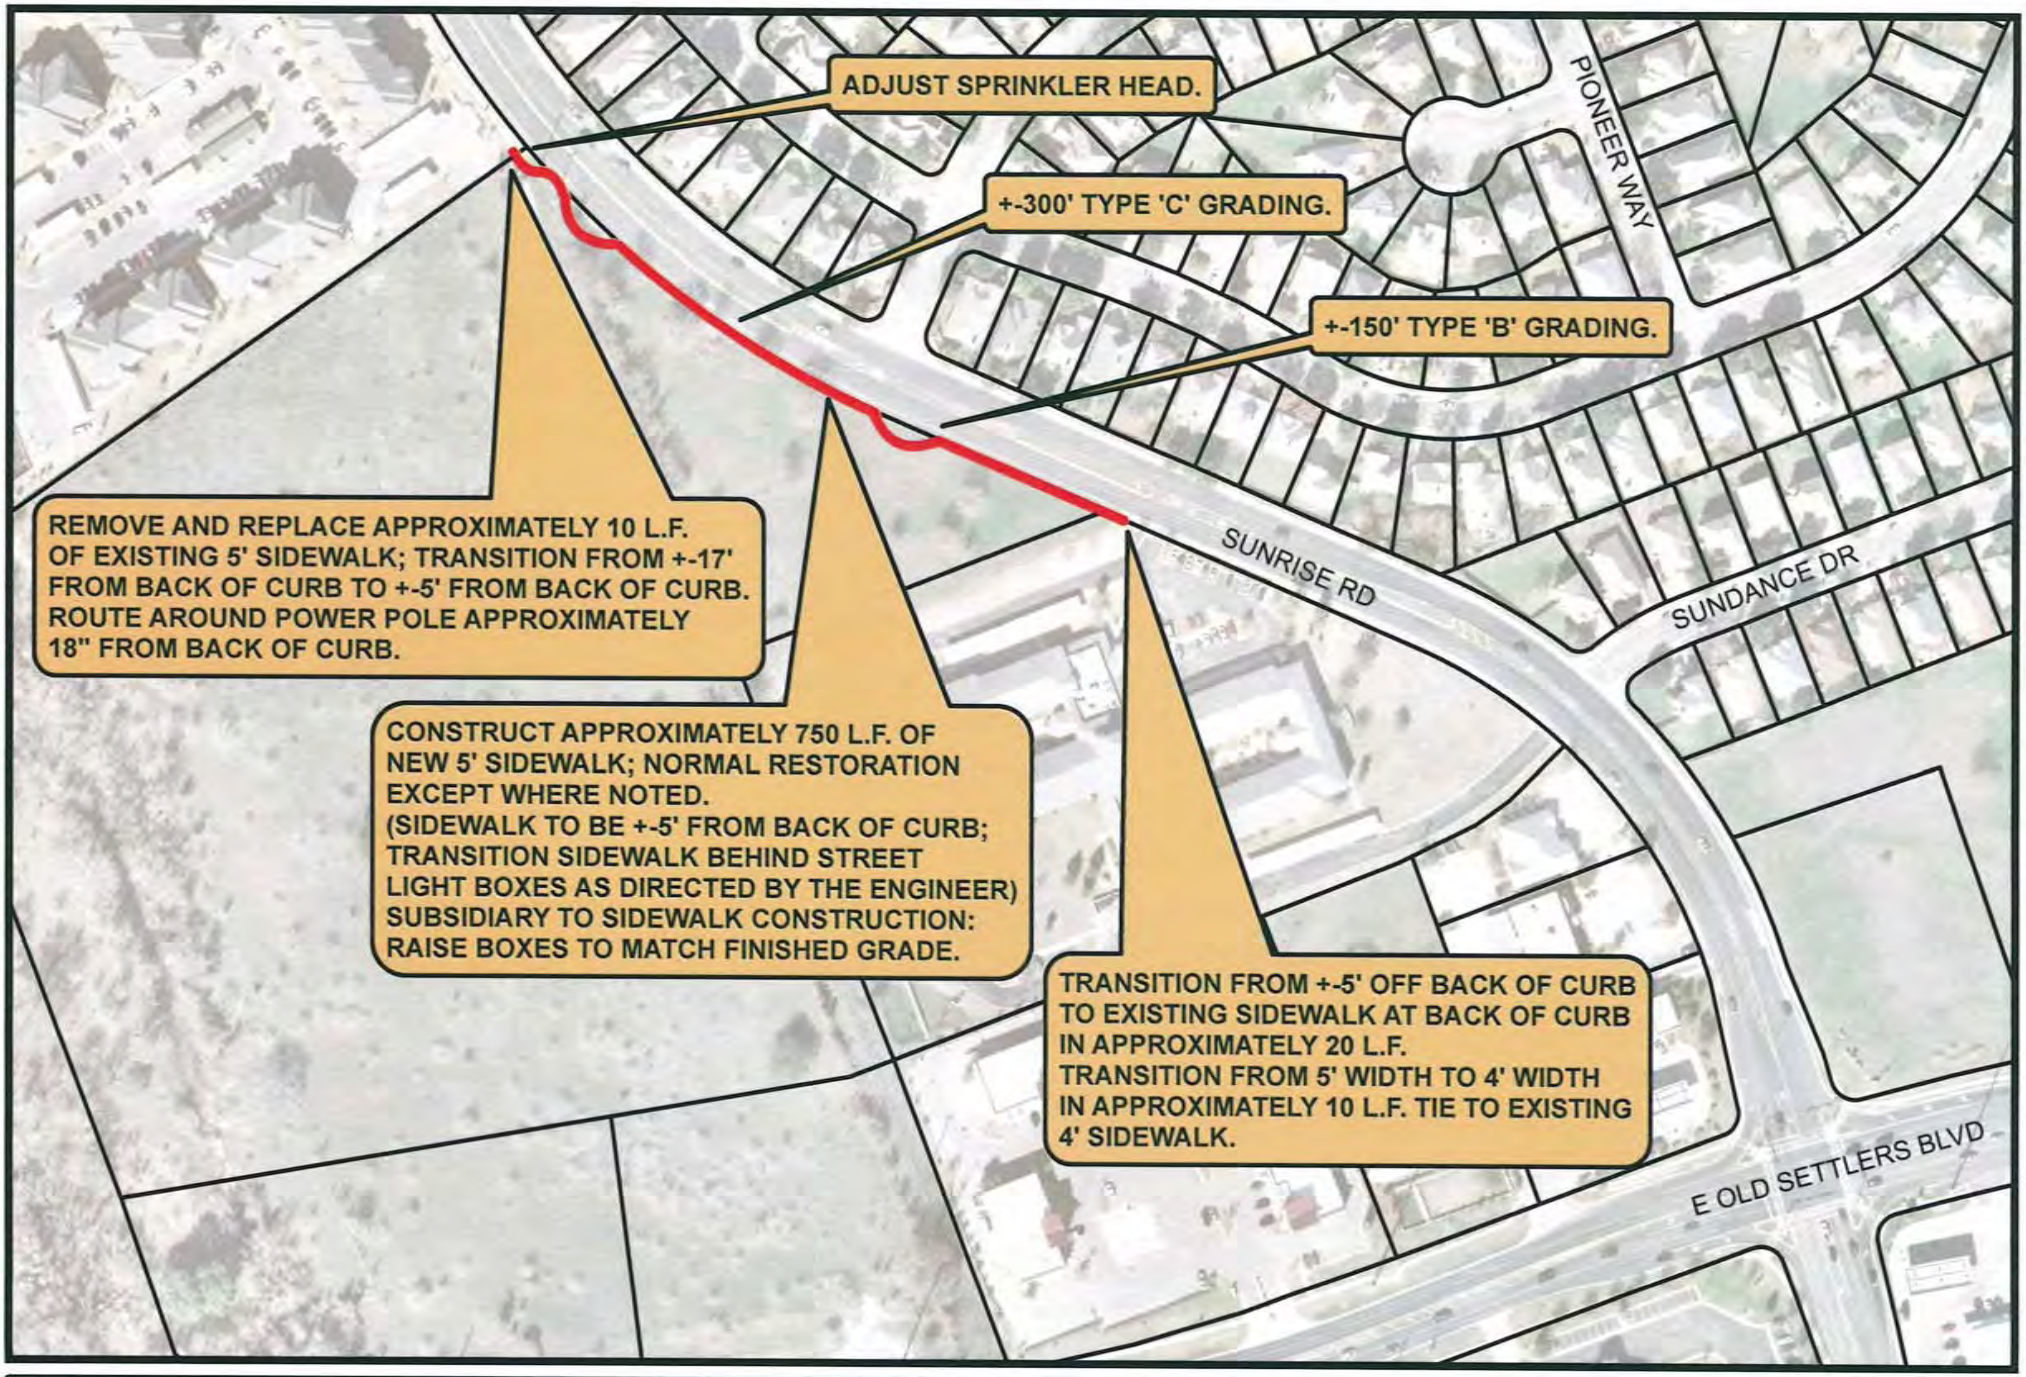

2013 SIDEWALK GAPS

SUNRISE ROAD - SEGMENT 1

N

200 Feet

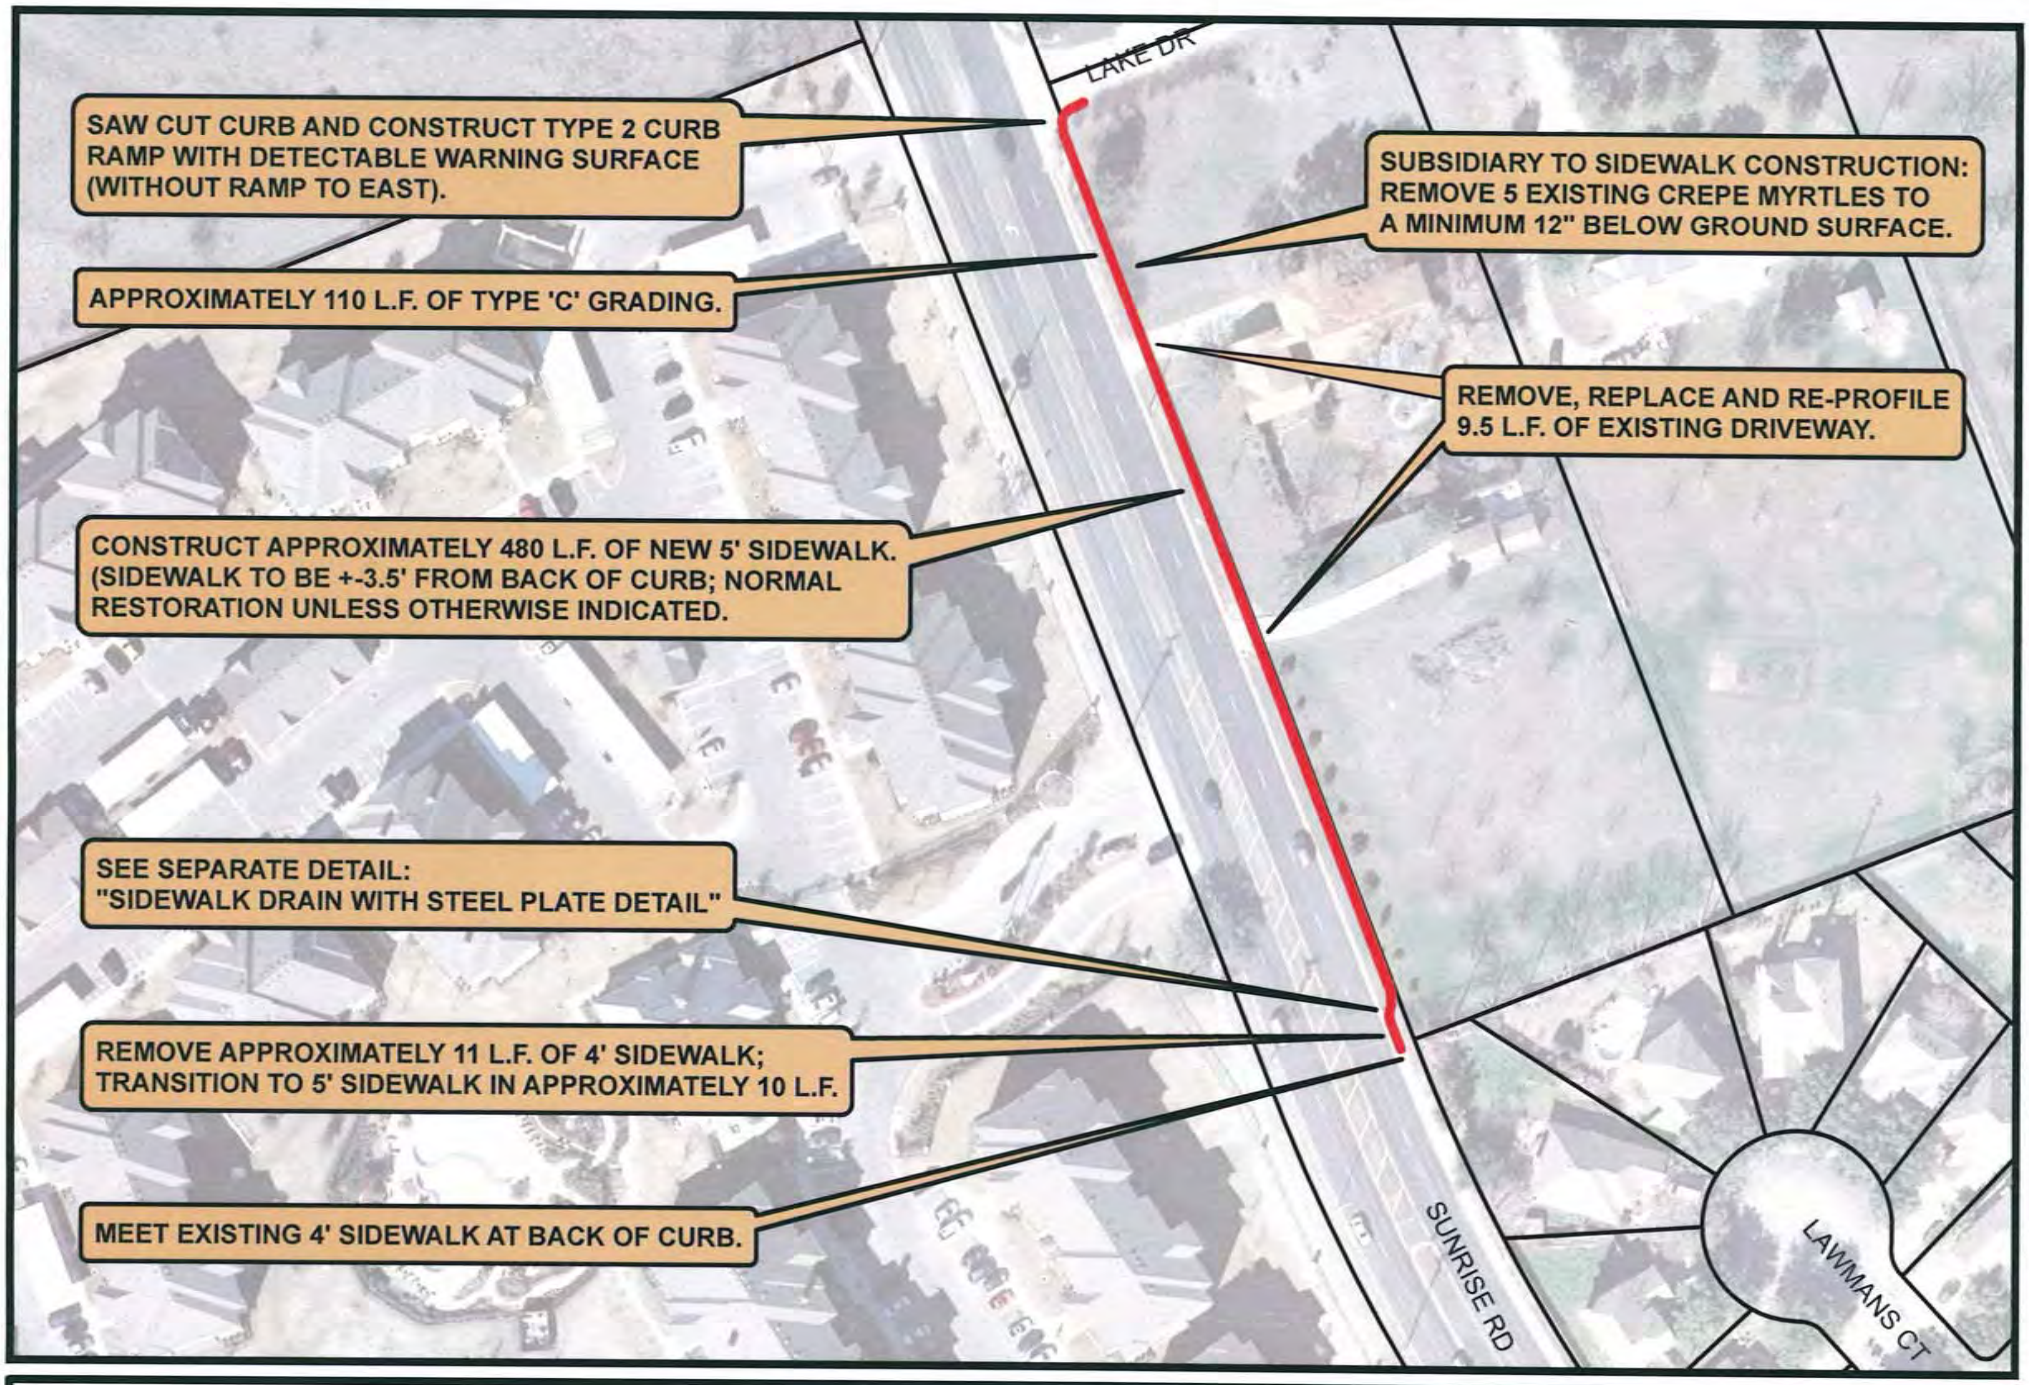

2013 SIDEWALK GAPS

SUNRISE ROAD - SEGMENT 2

N

100 Feet

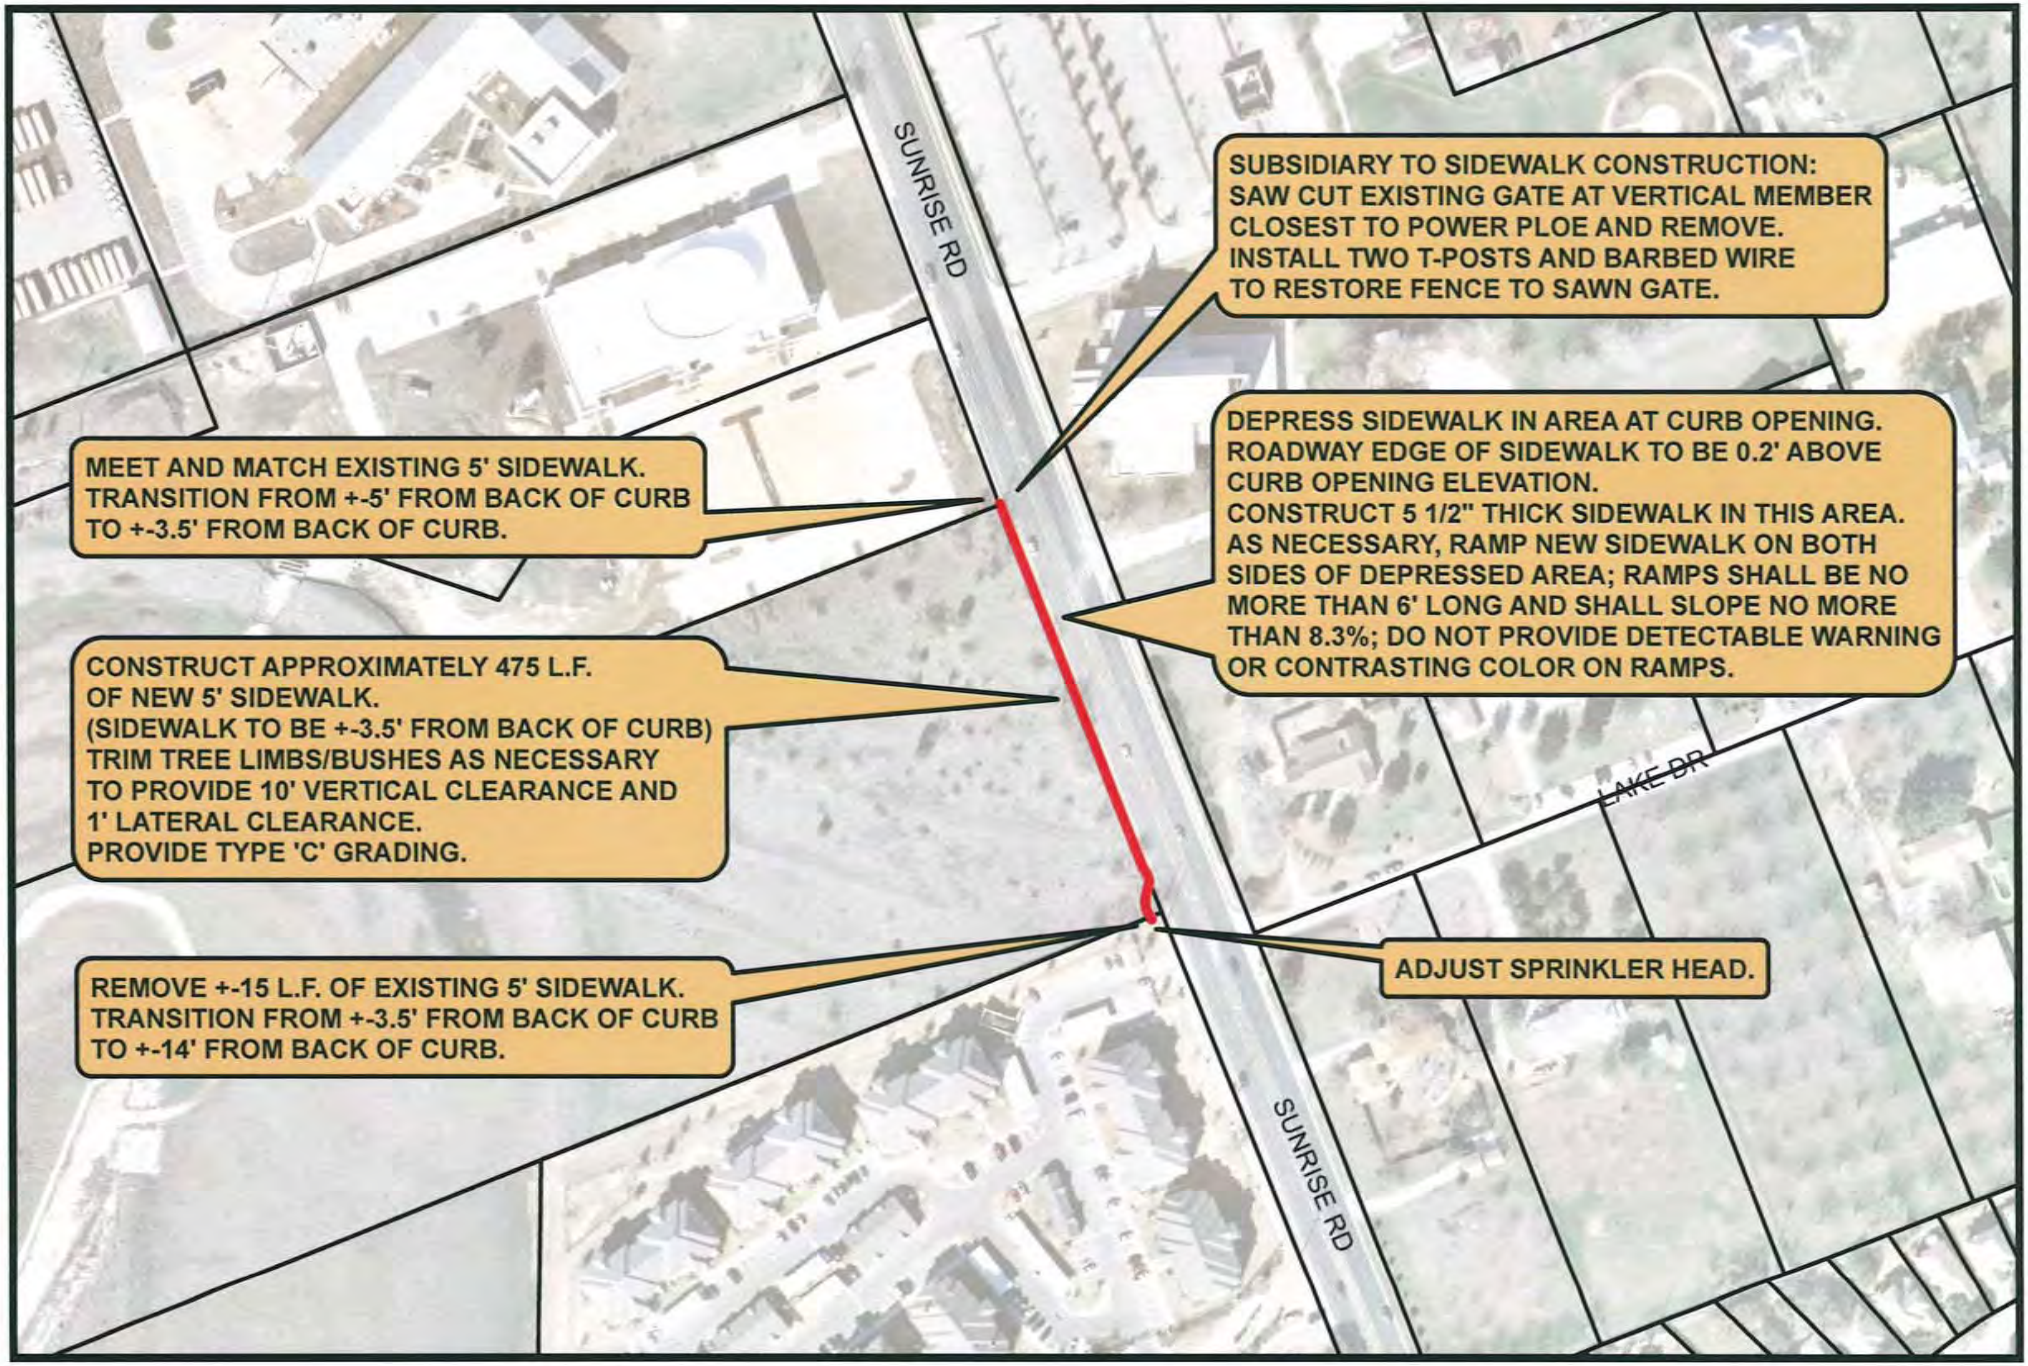

2013 SIDEWALK GAPS

SUNRISE ROAD - SEGMENT 3

N

200 Feet

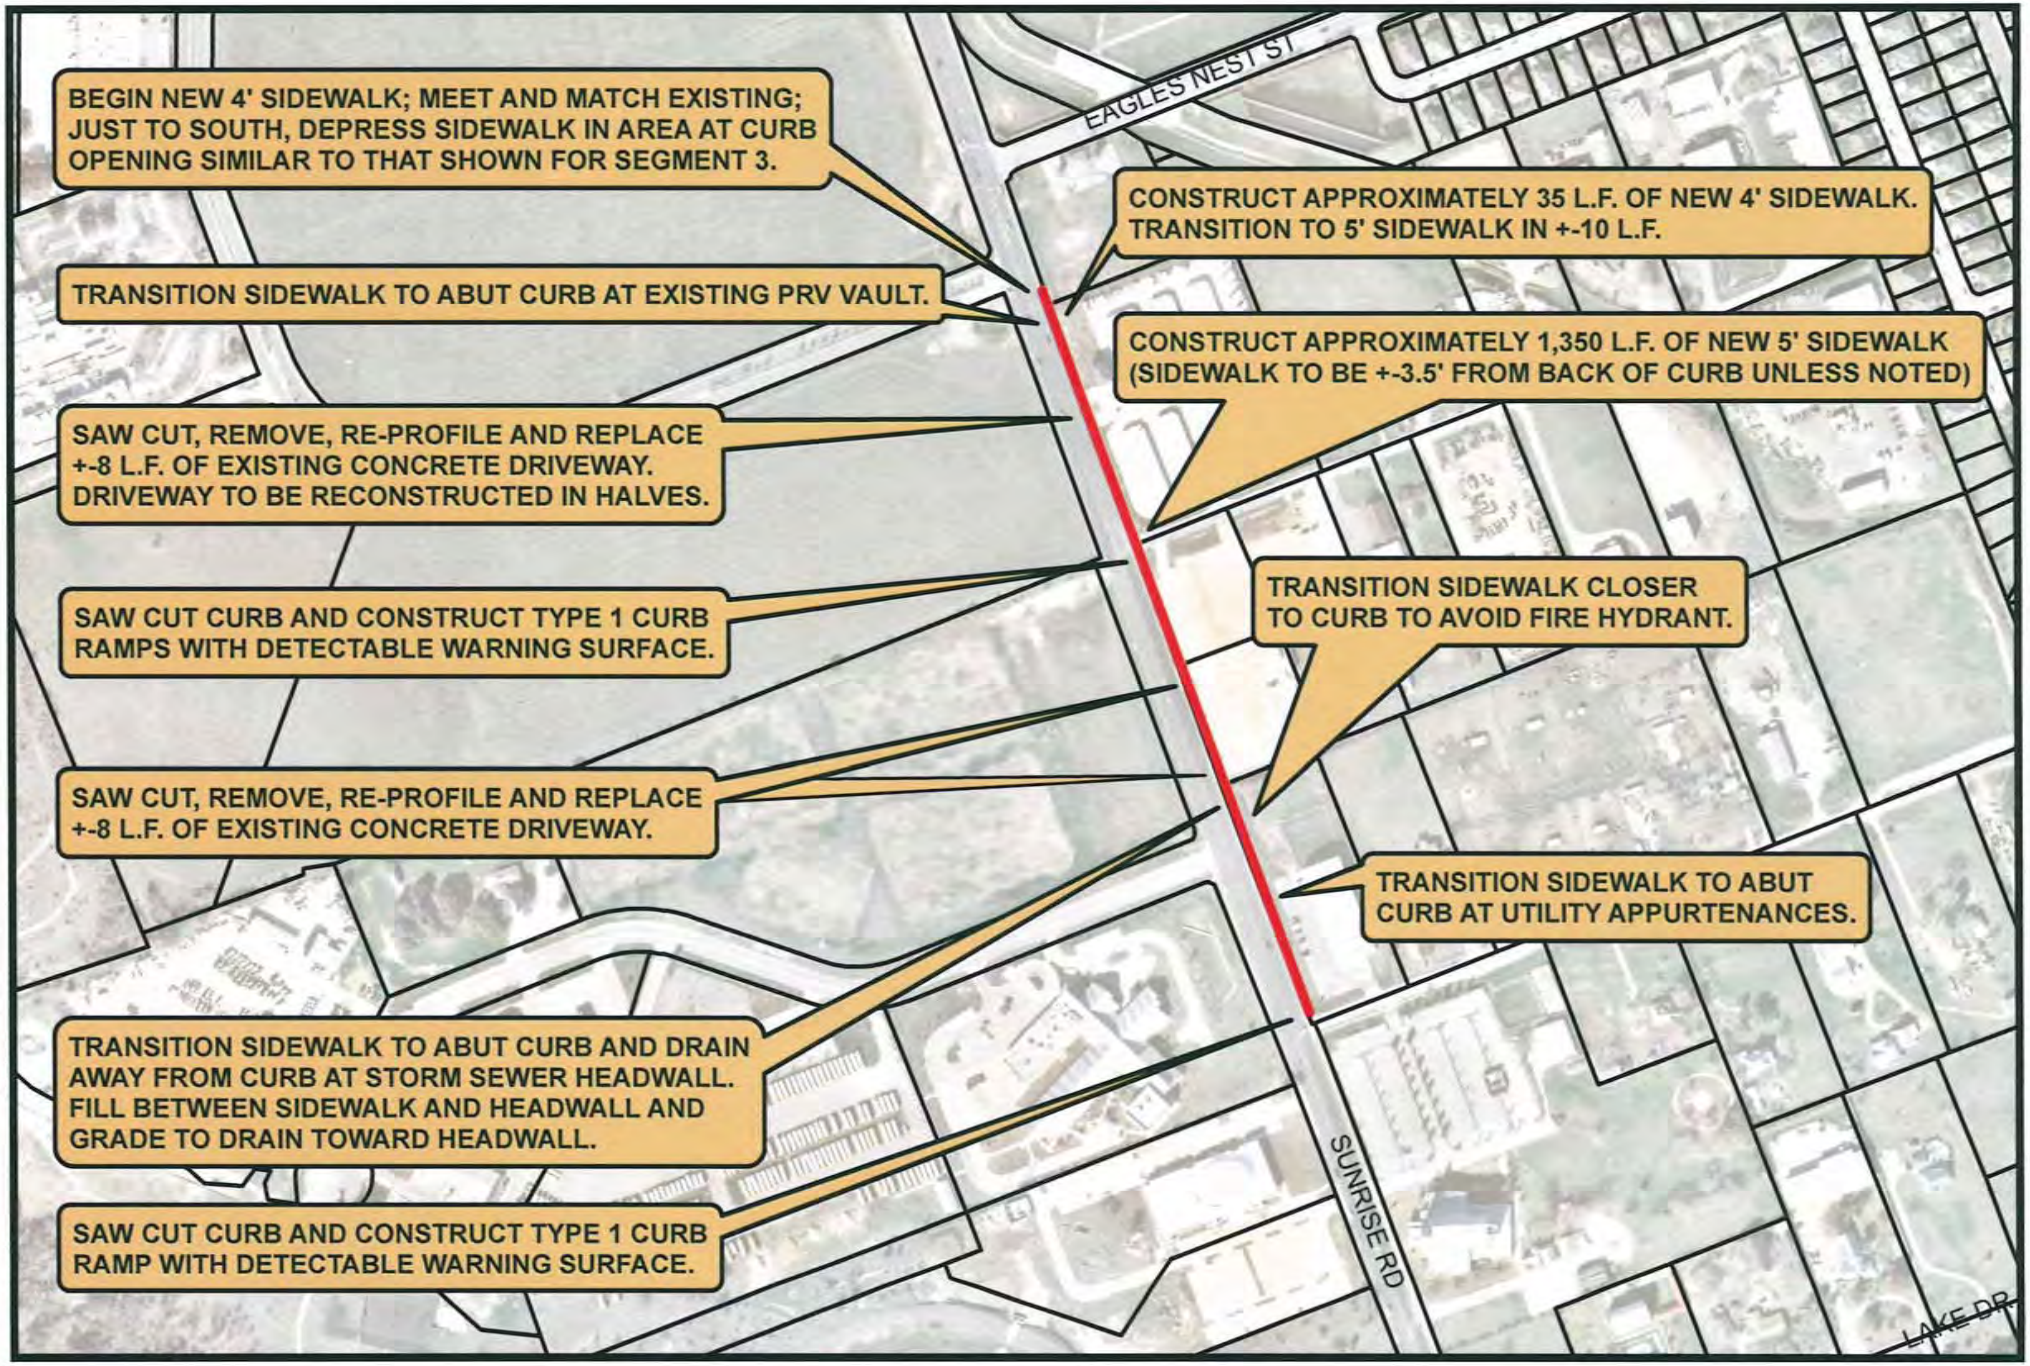

2013 SIDEWALK GAPS

SUNRISE ROAD - SEGMENT 4

N

400 Feet

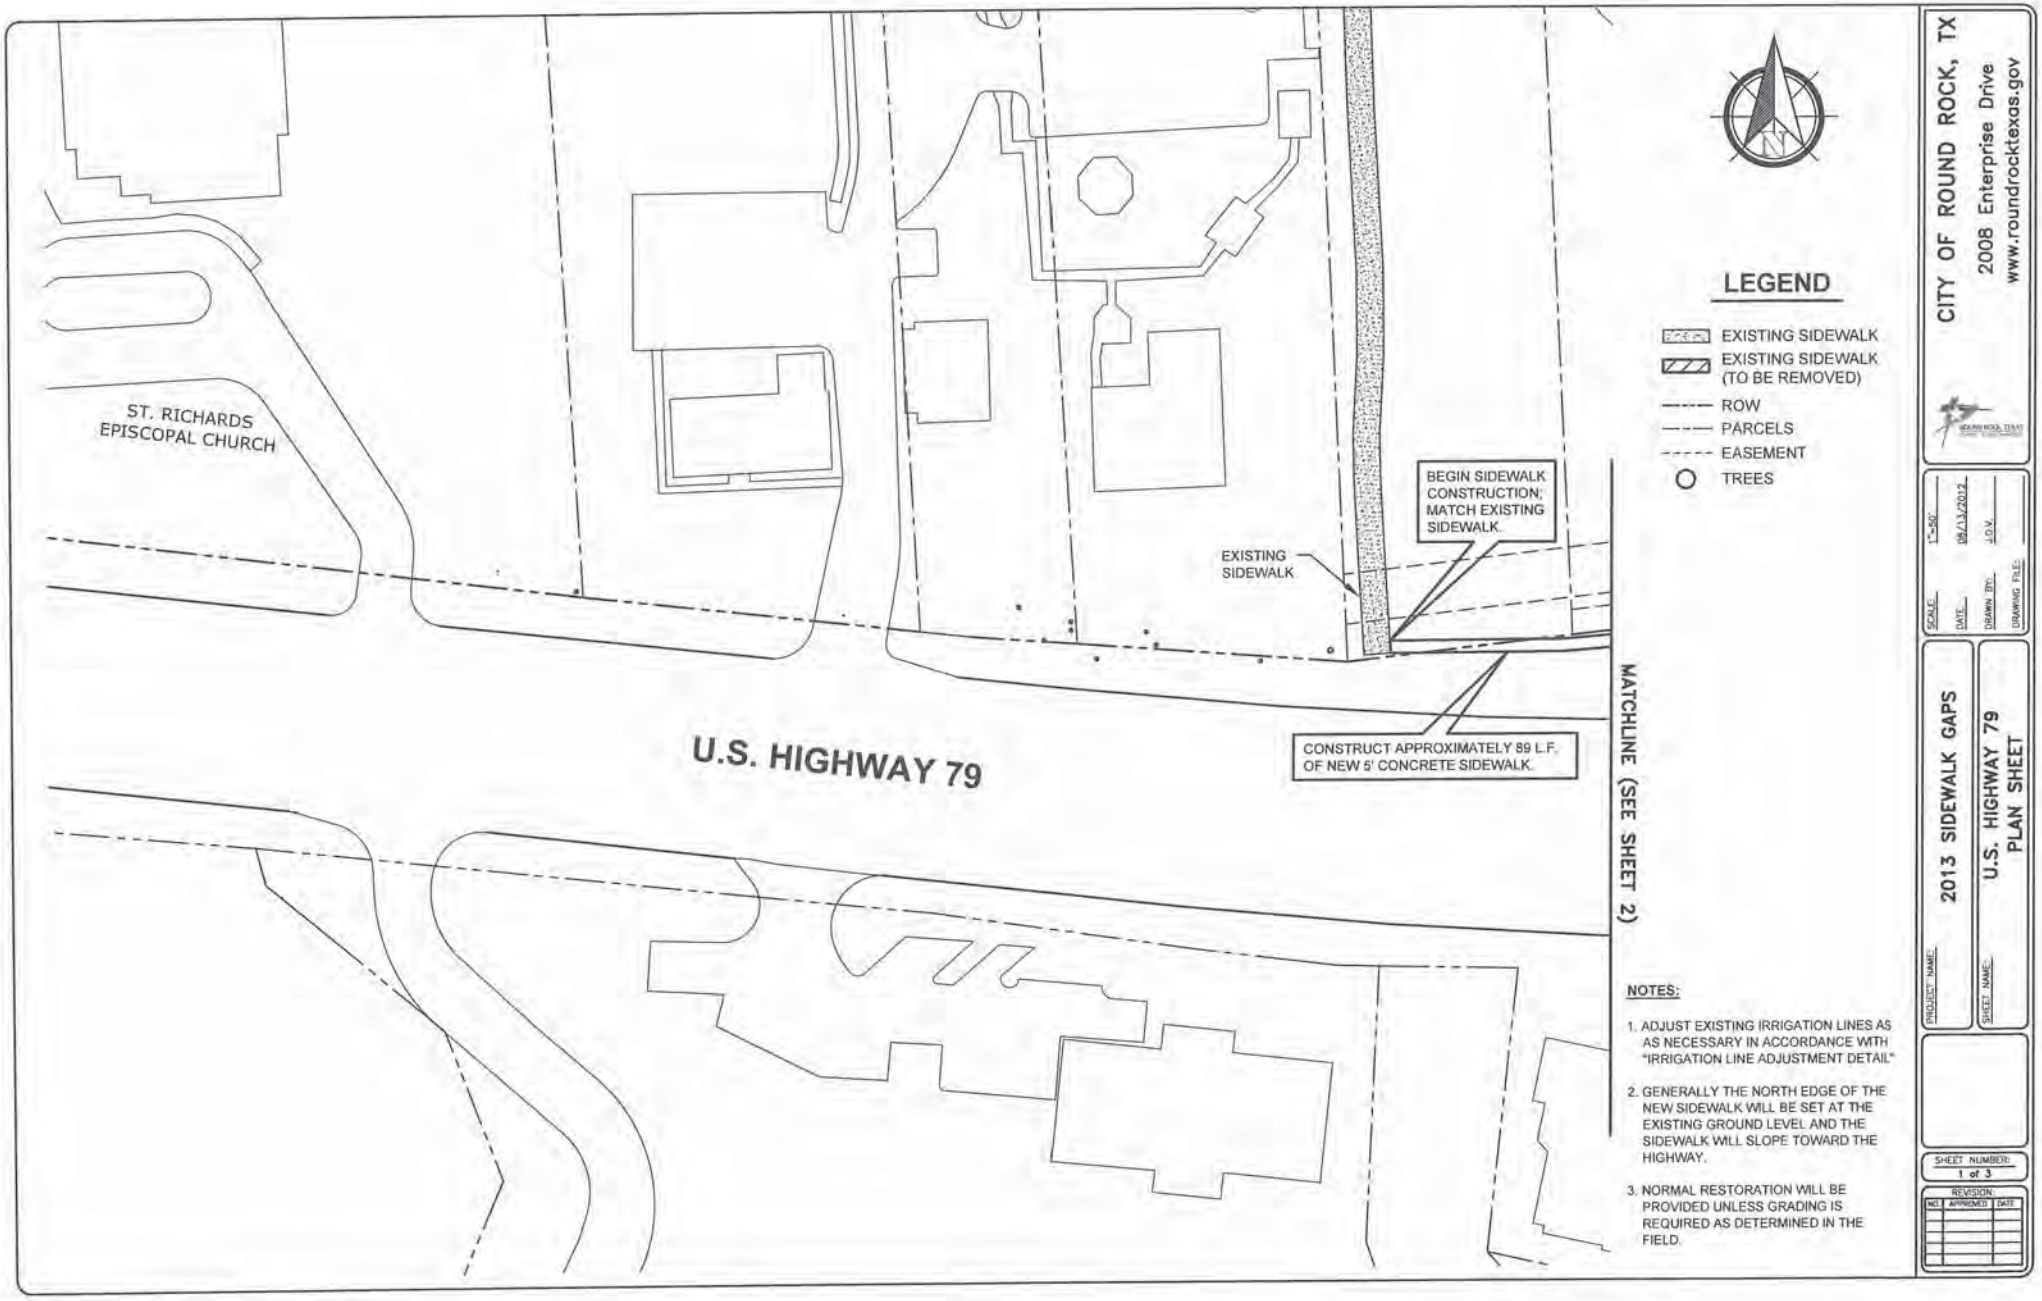

NOTES:

1. ADJUST EXISTING IRRIGATION LINES AS AS NECESSARY IN ACCORDANCE WITH "IRRIGATION LINE ADJUSTMENT DETAIL"
2. GENERALLY THE NORTH EDGE OF THE NEW SIDEWALK WILL BE SET AT THE EXISTING GROUND LEVEL AND THE SIDEWALK WILL SLOPE TOWARD THE HIGHWAY.
3. NORMAL RESTORATION WILL BE PROVIDED UNLESS GRADING IS REQUIRED AS DETERMINED IN THE FIELD.

CITY OF ROUND ROCK, TX
2008 Enterprise Drive
www.roundrocktexas.gov

SCALE: 1"=50'
DATE: 08/13/2012
DRAWN BY: J.D.V.
DRAWING FILE:

PROJECT NAME: 2013 SIDEWALK GAPS
SHEET NAME: U.S. HIGHWAY 79 PLAN SHEET

SHEET NUMBER: 1 of 3

REVISION:

NO.	APPROVED	DATE

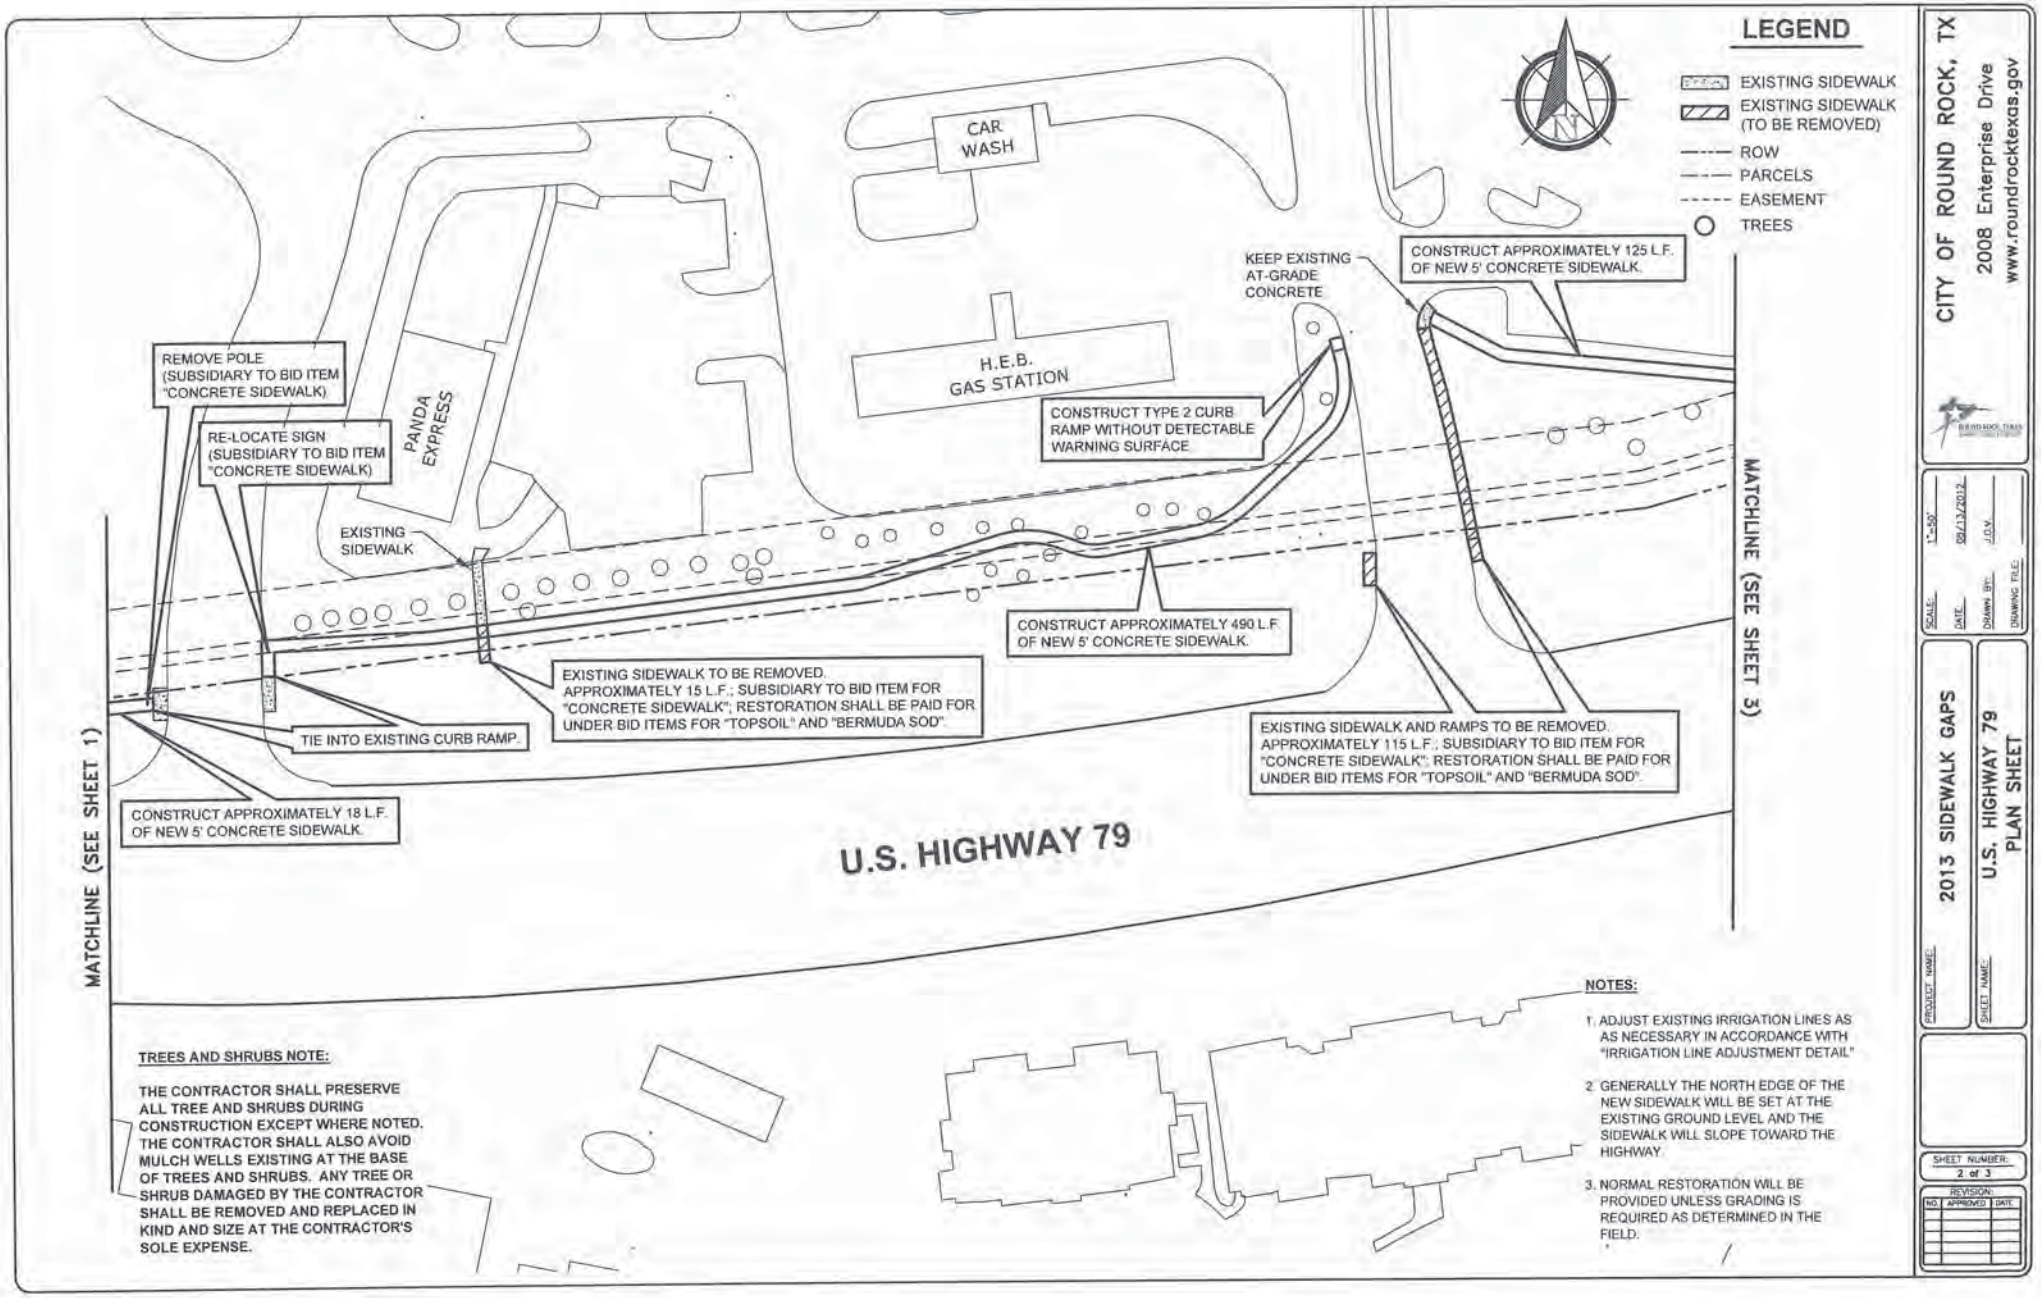

TREES AND SHRUBS NOTE:

THE CONTRACTOR SHALL PRESERVE ALL TREE AND SHRUBS DURING CONSTRUCTION EXCEPT WHERE NOTED. THE CONTRACTOR SHALL ALSO AVOID MULCH WELLS EXISTING AT THE BASE OF TREES AND SHRUBS. ANY TREE OR SHRUB DAMAGED BY THE CONTRACTOR SHALL BE REMOVED AND REPLACED IN KIND AND SIZE AT THE CONTRACTOR'S SOLE EXPENSE.

NOTES:

1. ADJUST EXISTING IRRIGATION LINES AS AS NECESSARY IN ACCORDANCE WITH "IRRIGATION LINE ADJUSTMENT DETAIL"
2. GENERALLY THE NORTH EDGE OF THE NEW SIDEWALK WILL BE SET AT THE EXISTING GROUND LEVEL AND THE SIDEWALK WILL SLOPE TOWARD THE HIGHWAY.
3. NORMAL RESTORATION WILL BE PROVIDED UNLESS GRADING IS REQUIRED AS DETERMINED IN THE FIELD.

CITY OF ROUND ROCK, TX
2008 Enterprise Drive
www.roundrocktexas.gov

SCALE: 1"=50'
DATE: 09/13/2012
DRAWN BY: J.D.V.
DRAWING FILE:

PROJECT NAME: 2013 SIDEWALK GAPS
SHEET NAME: U.S. HIGHWAY 79 PLAN SHEET

SHEET NUMBER: 2 of 3

REVISION:

NO.	APPROVED	DATE

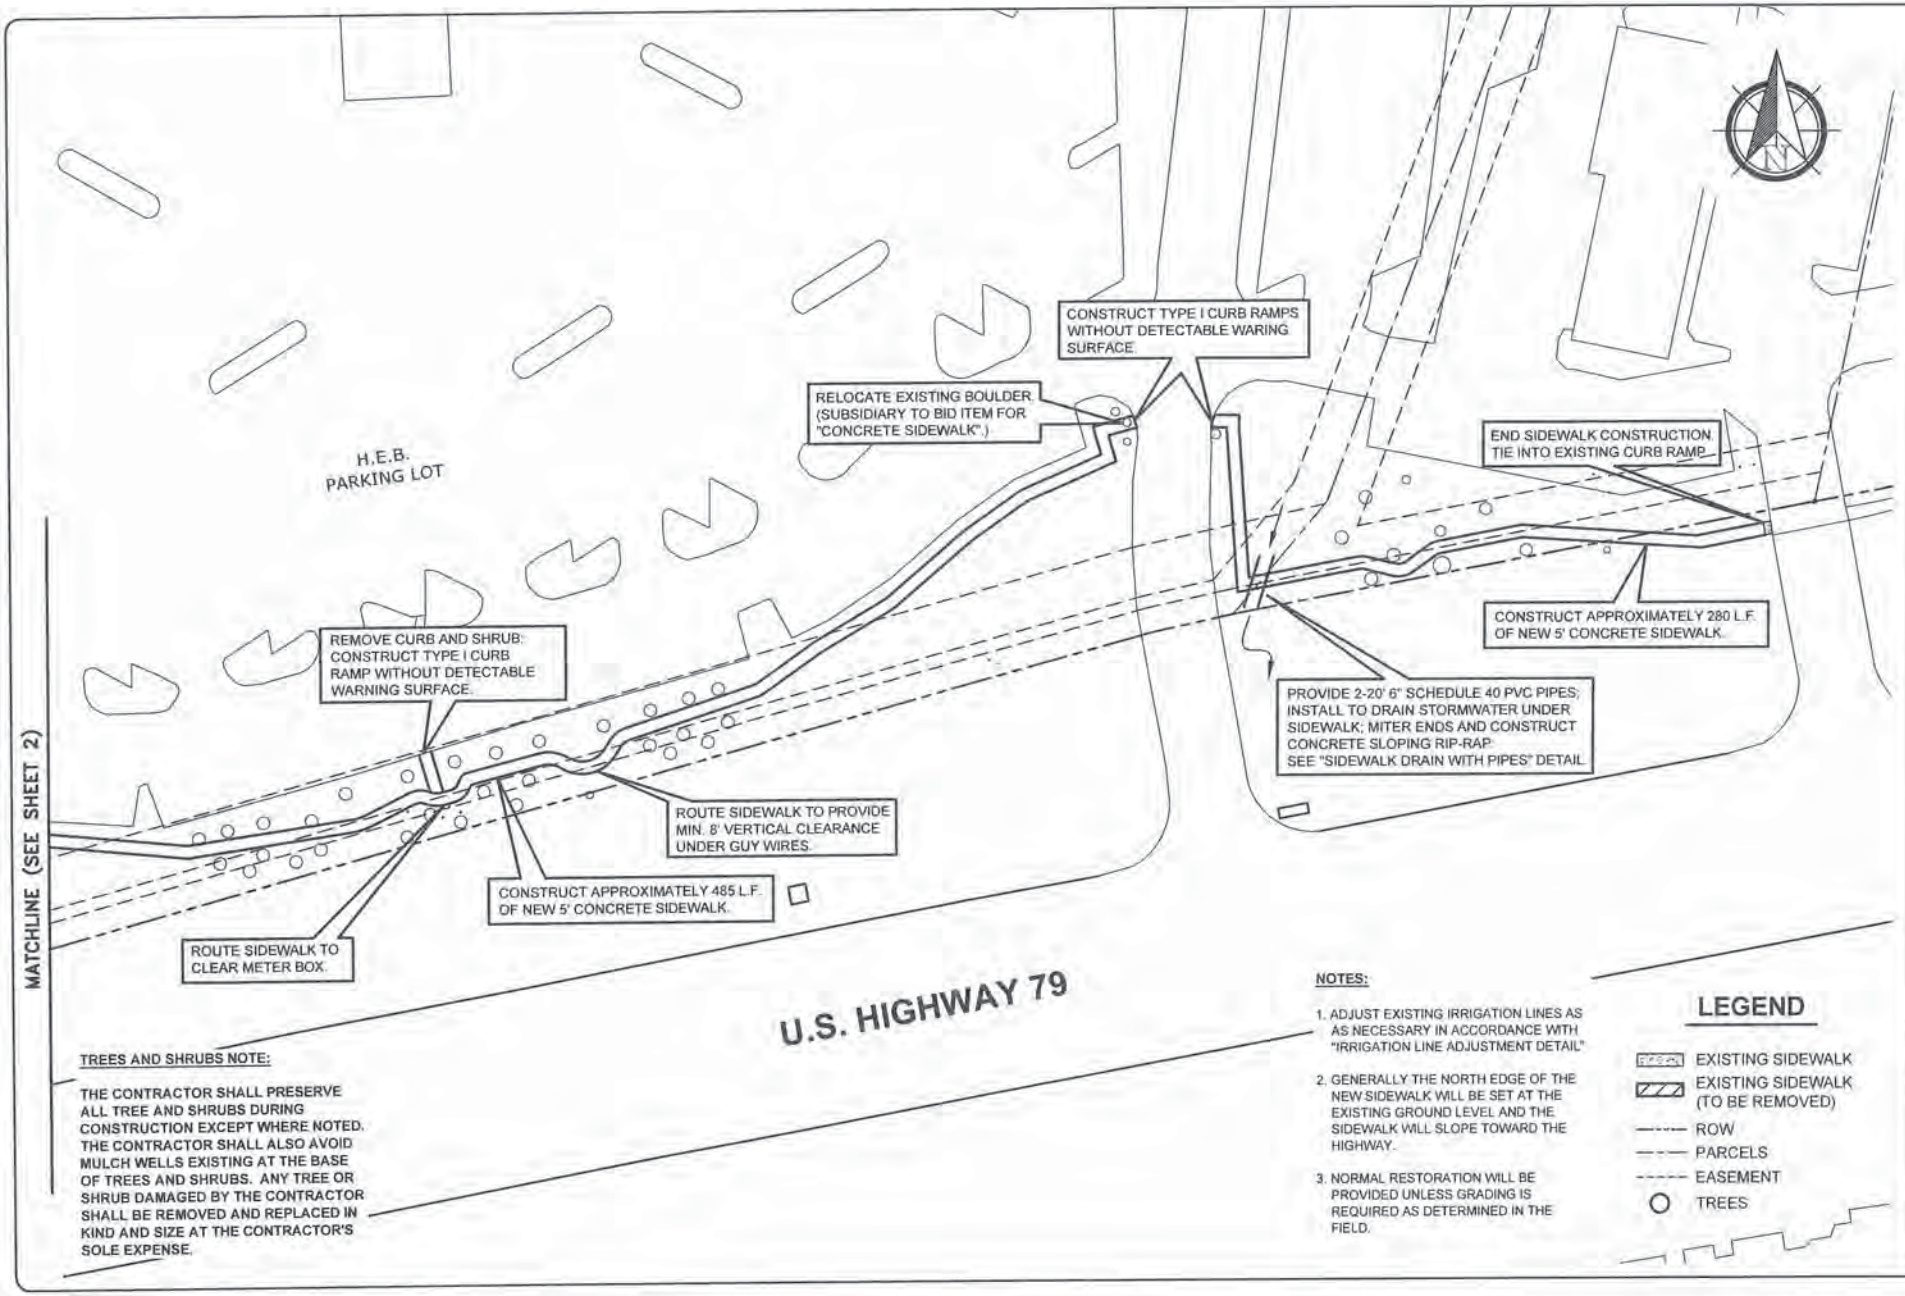

TREES AND SHRUBS NOTE:

THE CONTRACTOR SHALL PRESERVE ALL TREE AND SHRUBS DURING CONSTRUCTION EXCEPT WHERE NOTED. THE CONTRACTOR SHALL ALSO AVOID MULCH WELLS EXISTING AT THE BASE OF TREES AND SHRUBS. ANY TREE OR SHRUB DAMAGED BY THE CONTRACTOR SHALL BE REMOVED AND REPLACED IN KIND AND SIZE AT THE CONTRACTOR'S SOLE EXPENSE.

NOTES:

1. ADJUST EXISTING IRRIGATION LINES AS AS NECESSARY IN ACCORDANCE WITH "IRRIGATION LINE ADJUSTMENT DETAIL"
2. GENERALLY THE NORTH EDGE OF THE NEW SIDEWALK WILL BE SET AT THE EXISTING GROUND LEVEL AND THE SIDEWALK WILL SLOPE TOWARD THE HIGHWAY.
3. NORMAL RESTORATION WILL BE PROVIDED UNLESS GRADING IS REQUIRED AS DETERMINED IN THE FIELD.

LEGEND

- EXISTING SIDEWALK
- EXISTING SIDEWALK (TO BE REMOVED)
- ROW
- PARCELS
- EASEMENT
- TREES

CITY OF ROUND ROCK, TX
2008 Enterprise Drive
www.roundrocktexas.gov

SCALE: 1"=50'
DATE: 08/13/2012
DRAWN BY: JGV
DRAWING FILE:

PROJECT NAME: 2013 SIDEWALK GAPS
SHEET NAME: U.S. HIGHWAY 79 PLAN SHEET

SHEET NUMBER: 3 of 3

REVISION:

NO.	APPROVED	DATE