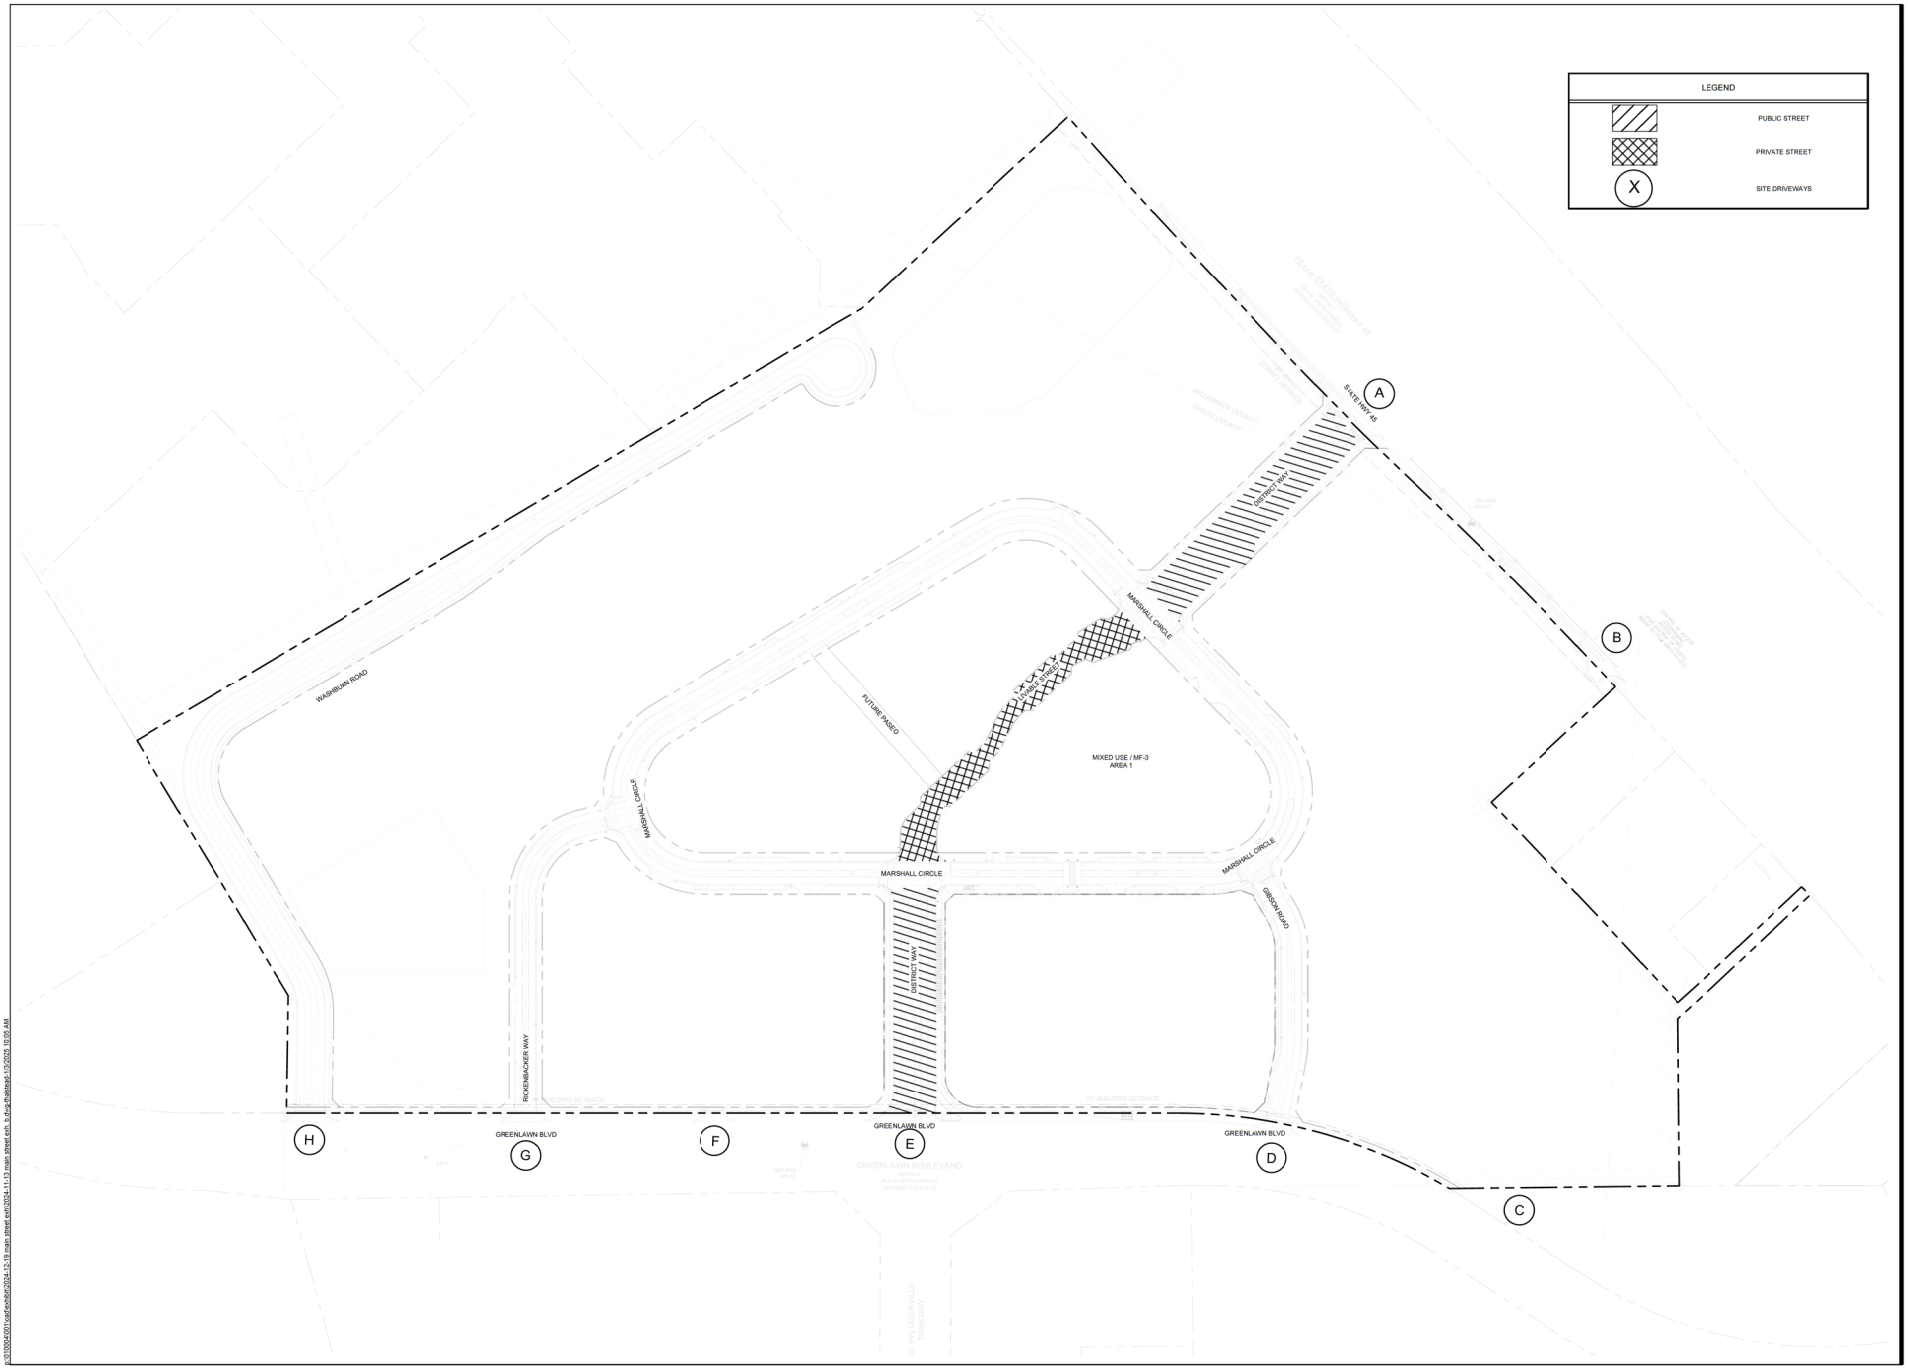

KFM
ENGINEERING & DESIGN
1301 S. MOPAC EXPRESSWAY
SUITE 150
AUSTIN, TEXAS 78746
PHONE: (512) 628-8281
WWW.KFM-LLC.COM
TBPE #: F-20821

PROJECT

THE DISTRICT
ROUND ROCK, TEXAS

TITLE

CONCEPT PLAN

EXHIBIT B

CLIENT

M4 GREENLAWN, LLC

0 50 100 200
SCALE 1" = 100'

PROJECT NUMBER:
010004001

DRAWN BY:
TJH

DATE:
2024/11/13

SHEET:
EXH_B

p:\010004001\cad\exhibit\2024-12-19 main street exh\2024-11-13 main street exh_b.dwg\Plotted:1/3/2025 10:05 AM