EXHIBIT "A"

Blair Landscape Architecture, LLC
100 Congress Ave, Ste 2000
Austin, TX 78701

Date: 03/19/2021

RE: **Monarch 4144 Removal Request**
The Depot Townhomes
Project #: SDP1703-0001

City of Round Rock City Council
221 E. Main St.
Round Rock, Texas 78664

Whom it may concern,

A request for removal of Monarch Tree #4144 (36" Live Oak) is being requested due to development constraints and fire access requirements for Life, Safety and Welfare throughout the project.

While Tree #4144 is still healthy, the overall looks and architecture of the tree place it on the lower end of the spectrum in terms of desirable Monarch preservation. Additionally, the economic, social and aesthetic value that The Depot Townhomes will bring to downtown Round Rock should be discussed when considering the removal of this tree. Please see Monarch Removal Exhibit accompanied with this letter for tree image and proposed plans facilitating the removal of Tree #4144.


Thank you for your time and consideration.

Sincerely,


Will Blair
President, Blair Landscape Architecture, LLC

trace unruh

TREE #4144 - 36" LIVE OAK

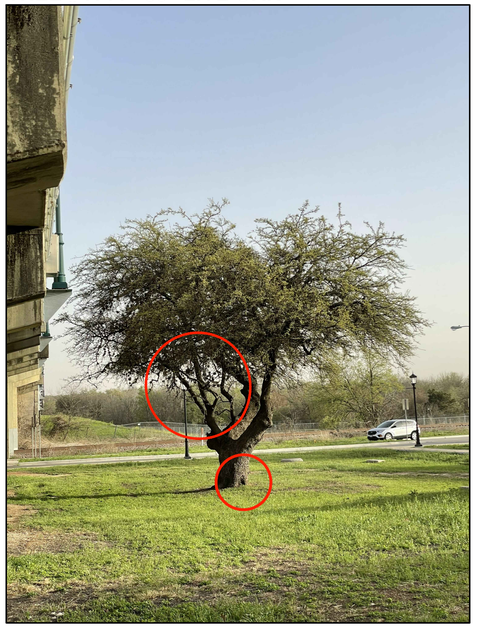

TREE DEFICIENCIES:
- Uneven structure and growth due to previous trimming
- Potential trunk issues at base

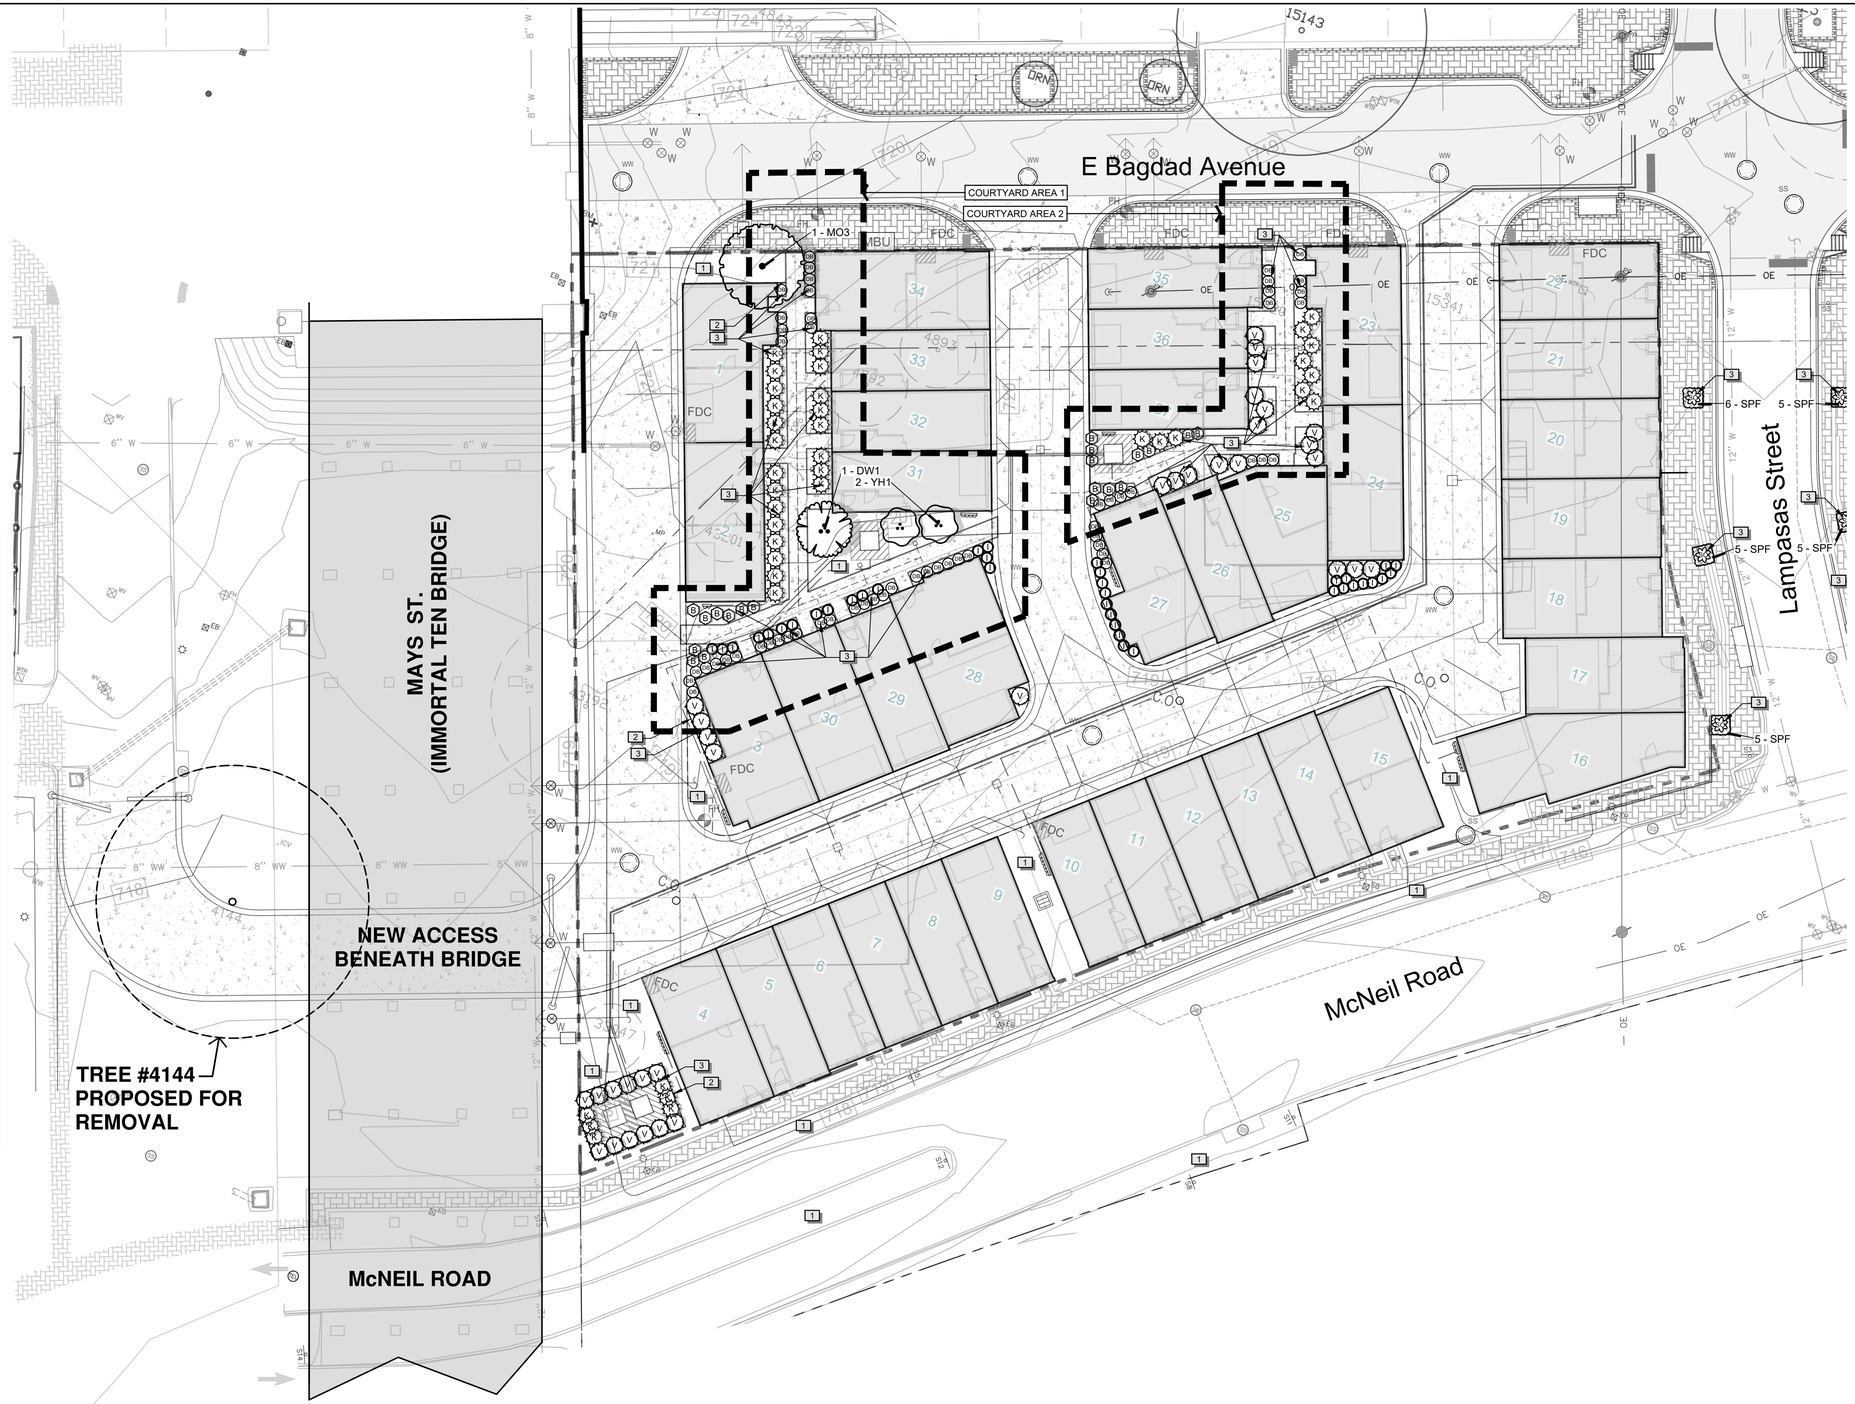

NORTH

0 20 40 60 feet

SCALE: 1" = 20'

811 Know what's below. Call before you dig.

trace unruh 3/19/2021 10:26 AM d:\bla dropbox\projects\the depot townhomes, round rock- tony prete\the depot townhomes, round rock\the depot - round rock.dwg

Rev	Description	Date

Company Name and Address
William S. Blair
(512) 522-8979
Will@BlairLA.com
www.BlairLA.com
306 W Main St, Ste 12
Round Rock, TX 78664

BLAIR LANDSCAPE ARCHITECTURE, LLC
QUALITY. INTEGRITY. RELIABILITY.

PRELIMINARY
NOT FOR CONSTRUCTION, BIDDING, OR PERMIT PURPOSES.

Project Name and Address
The Depot Townhomes
115 E. Bagdad
Round Rock, TX 78681

Sheet Title
Monarch Removal Exhibit

Design By: TU
Checked By: WB
Issue Date: 03/18/2021
Project Number: xxxx

L1

SDP1703-0001