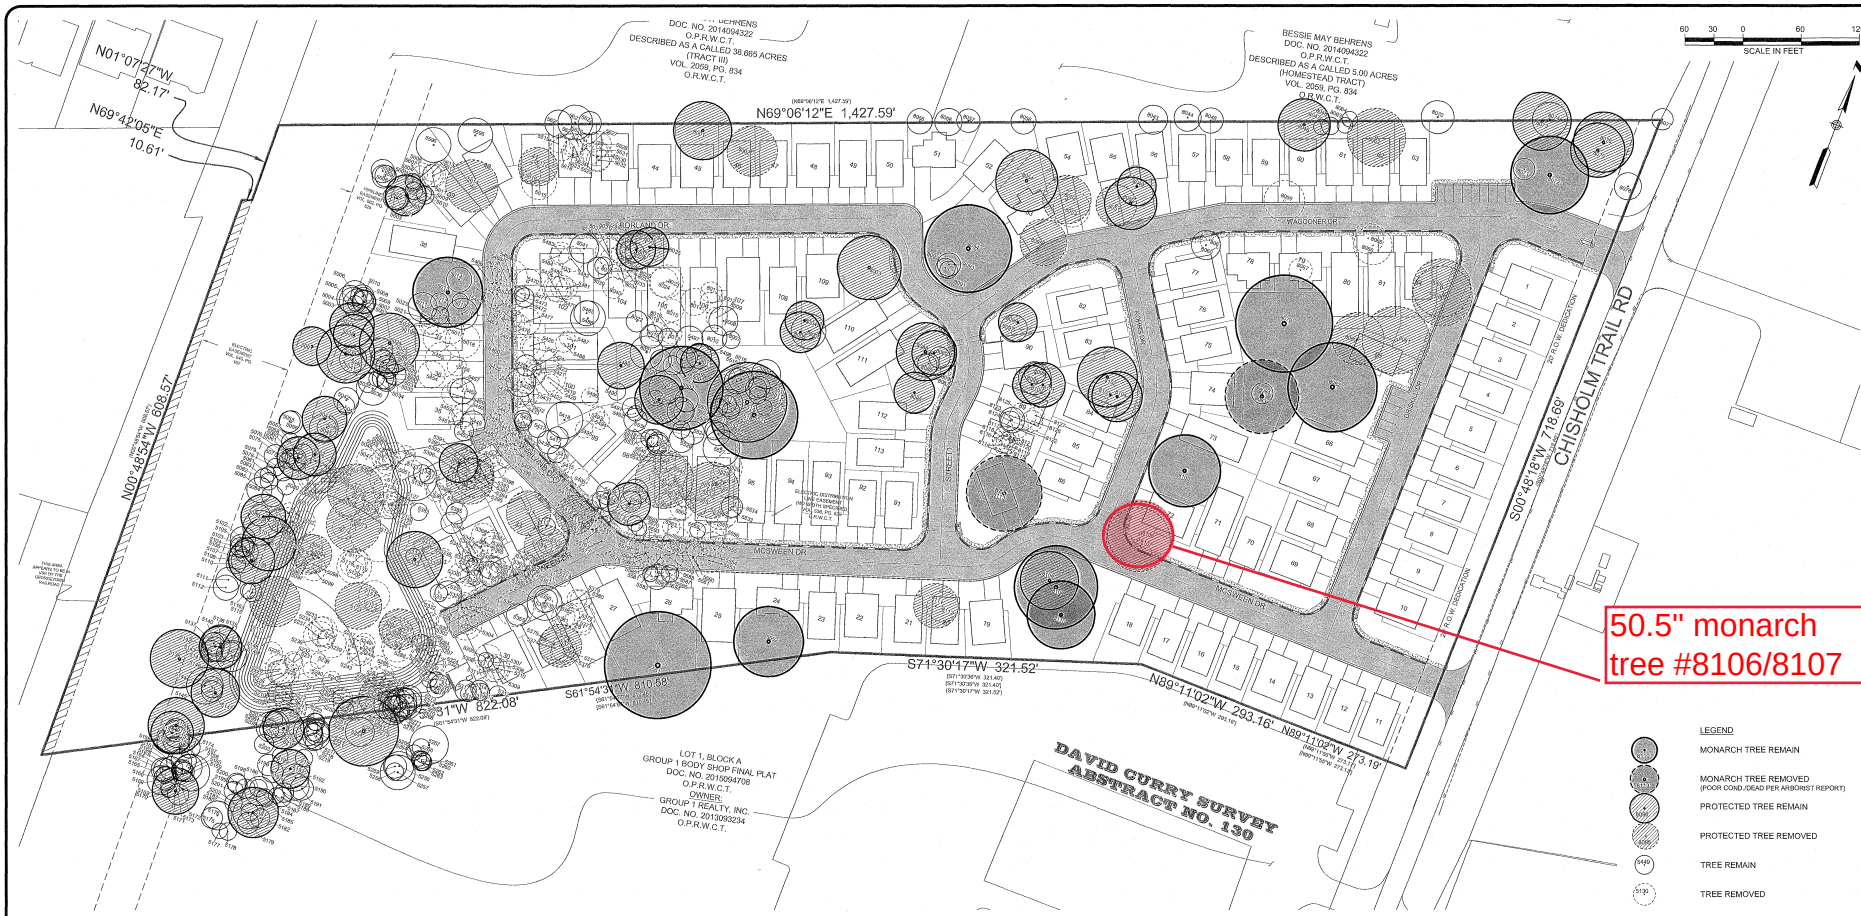

TREE LIST

NUMBER	DESCRIPTION
5001	20" LIVE OAK
5002	16" CEDAR ELM 12-8
5003	9" CEDAR ELM
5004	14" LIVE OAK
5005	14" LIVE OAK
5006	13" CEDAR ELM
5007	12" CEDAR ELM
5008	12" LIVE OAK
5009	12" LIVE OAK
5010	9" CEDAR ELM
5011	15" LIVE OAK
5012	9" LIVE OAK
5013	36" LIVE OAK 23-13-13
5014	13" CEDAR ELM
5016	8" CEDAR ELM
5016	16" LIVE OAK 12-8
*5017	14" CEDAR ELM
*5018	18" CEDAR ELM 12-12
*5019	15" CEDAR ELM 10-9
*5020	10" LIVE OAK
*5021	10" LIVE OAK
5022	9" CEDAR ELM
*5023	10" CEDAR ELM
5024	31" LIVE OAK
5025	12" CEDAR ELM
5026	10" CEDAR ELM
5027	13" CEDAR ELM
5028	11" LIVE OAK
5029	10" LIVE OAK
5030	11" CEDAR ELM
5031	10" LIVE OAK
5032	11" LIVE OAK
5033	10" LIVE OAK
5034	8" CEDAR ELM
5035	10" CEDAR ELM
5036	17" LIVE OAK
5037	24" LIVE OAK 16-15
5038	21" LIVE OAK
5039	30" LIVE OAK
5040	14" LIVE OAK 10-8
5041	18" LIVE OAK
5042	13" CEDAR ELM
5043	9" CEDAR ELM
5044	23" LIVE OAK
5045	15" LIVE OAK 10-10
5046	10" LIVE OAK
*5047	10" CEDAR ELM
*5048	11" LIVE OAK
*5049	9" CEDAR ELM
*5050	11" LIVE OAK
*5051	8" CEDAR ELM
*5052	10" LIVE OAK
*5053	12" CEDAR ELM
*5054	10" LIVE OAK
5055	11" LIVE OAK
5056	12" LIVE OAK
5057	9" LIVE OAK
5058	10" CEDAR ELM
5059	22" LIVE OAK 15-14
5060	11" LIVE OAK
5061	9" LIVE OAK
5062	22" LIVE OAK 17-10
*5063	12" LIVE OAK
*5064	18" LIVE OAK 14-10
*5065	14" LIVE OAK
*5066	9" LIVE OAK
5067	9" LIVE OAK
*5068	17" LIVE OAK
*5069	16" LIVE OAK
*5070	20" LIVE OAK 21-16
*5071	10" CEDAR ELM
*5072	14" CEDAR ELM
*5073	29" LIVE OAK 22-13
*5074	12" CEDAR ELM
5075	8" CEDAR ELM
5076	8" LIVE OAK
5077	12" LIVE OAK
5078	9" LIVE OAK
5079	10" LIVE OAK
5080	9" CEDAR ELM
5081	8" LIVE OAK
5082	10" LIVE OAK
5083	9" LIVE OAK
5084	13" LIVE OAK
5085	11" LIVE OAK
5086	11" HACKBERRY
5087	23" LIVE OAK
5088	12" LIVE OAK
*5089	13" LIVE OAK
*5090	10" LIVE OAK
*5091	10" CEDAR ELM
*5092	12" LIVE OAK
*5093	13" LIVE OAK 9-7
*5094	21" LIVE OAK 11-10-8
*5095	14" LIVE OAK
*5096	8" LIVE OAK
*5097	12" LIVE OAK 8-8
*5098	9" LIVE OAK
*5099	14" LIVE OAK 9-9
5100	28" LIVE OAK 17-12-10
5101	18" LIVE OAK
5102	13" LIVE OAK
5103	12" LIVE OAK
*5104	10" LIVE OAK
5105	10" LIVE OAK
5106	12" LIVE OAK
5107	12" LIVE OAK
5108	12" LIVE OAK
5109	24" LIVE OAK 13-13-8
5110	10" LIVE OAK
5111	13" LIVE OAK
5112	13" LIVE OAK
*5113	12" LIVE OAK
*5114	26" LIVE OAK
5115	10" LIVE OAK
5116	8" LIVE OAK
5117	12" LIVE OAK
*5118	13" HACKBERRY
*5119	18" LIVE OAK 13-9
*5120	9" LIVE OAK
*5121	16" LIVE OAK 11-10
*5122	8" LIVE OAK
*5123	24" LIVE OAK
*5124	31" LIVE OAK 17-14-14
*5125	9" LIVE OAK
*5126	14" LIVE OAK
*5127	8" LIVE OAK
*5128	14" LIVE OAK
*5129	9" CEDAR ELM
*5130	15" LIVE OAK
*5131	16" CEDAR ELM
5132	23" LIVE OAK 16-14
*5133	9" CEDAR ELM
5134	9" CEDAR ELM
5135	8" CEDAR ELM
5136	30" LIVE OAK
5137	11" LIVE OAK
5138	19" LIVE OAK 15-8
5139	21" LIVE OAK 12-11-7
5140	15" LIVE OAK 10-10
5141	8" LIVE OAK
5142	10" LIVE OAK
5143	11" LIVE OAK
5144	15" LIVE OAK 14-10
5145	11" LIVE OAK
5146	11" LIVE OAK
5147	25" LIVE OAK 16-9-8
5148	10" LIVE OAK
5149	10" LIVE OAK
5150	28" LIVE OAK 11-11-11-11
5151	12" LIVE OAK
5152	22" LIVE OAK 12-11-8
5153	14" LIVE OAK
5154	14" LIVE OAK
5155	13" LIVE OAK
5156	13" LIVE OAK
5157	13" LIVE OAK
5158	14" LIVE OAK
5159	19" LIVE OAK 14-9
5160	10" LIVE OAK
5161	11" LIVE OAK
5162	10" LIVE OAK
5163	12" LIVE OAK
5164	12" LIVE OAK
5165	12" LIVE OAK
5166	9" LIVE OAK
5167	12" LIVE OAK
5168	15" LIVE OAK 10-10
5169	10" LIVE OAK
5170	8" LIVE OAK
5171	25" LIVE OAK 14-13-10
5172	11 CEDAR ELM
5173	11 LIVE OAK
5174	11" CEDAR ELM
5175	11" CEDAR ELM
5176	15" LIVE OAK 10-10
5177	8" LIVE OAK
5178	9" LIVE OAK
5179	11" LIVE OAK
5180	16" LIVE OAK
5181	28" LIVE OAK 20-12
5182	10" CEDAR ELM
5183	9" CEDAR ELM
5184	15" LIVE OAK
5185	9" LIVE OAK
5186	9" LIVE OAK
5187	8" LIVE OAK
5188	10" CEDAR ELM
5189	10" CEDAR ELM
5190	14" LIVE OAK
5191	12" LIVE OAK
5192	14" LIVE OAK 9-9
5193	20" LIVE OAK
5194	9" LIVE OAK
5195	8" LIVE OAK
5196	11" CEDAR ELM
5197	11" LIVE OAK
5198	10" LIVE OAK
5199	10" CEDAR ELM
5200	10" CEDAR ELM
5201	10" CEDAR ELM
5202	9" CEDAR ELM
5203	10" CEDAR ELM
5204	10" LIVE OAK
5205	16" LIVE OAK 11-10
5206	14" LIVE OAK
5207	9" LIVE OAK
5208	21" LIVE OAK 14-14
*5209	9" LIVE OAK
*5210	9" LIVE OAK
*5211	13" LIVE OAK 9-8
*5212	10" CEDAR ELM
*5213	8" LIVE OAK
*5214	9" CEDAR ELM
5215	15" LIVE OAK 10-10
5216	14" LIVE OAK 9-9
5217	9" LIVE OAK
5218	14" LIVE OAK
5219	9" LIVE OAK
5220	9" LIVE OAK
5221	13" LIVE OAK
5222	12" LIVE OAK
5223	9" LIVE OAK
5224	9" CEDAR ELM
5225	10" LIVE OAK
*5226	15" LIVE OAK 11-8
*5227	11" LIVE OAK
*5228	14" LIVE OAK
*5229	15" LIVE OAK
*5230	12" LIVE OAK
*5231	9" LIVE OAK
*5232	9" LIVE OAK
*5233	11" LIVE OAK
*5234	16" LIVE OAK 11-8
*5235	9" CEDAR ELM
*5236	9" LIVE OAK
*5237	16" LIVE OAK 11-9
*5238	8" LIVE OAK
*5239	15" LIVE OAK 10-10
*5240	8" LIVE OAK
*5241	17" LIVE OAK 10-8-6
*5242	9" CEDAR ELM
*5243	10" LIVE OAK
*5244	13" LIVE OAK 10-8
*5245	13" LIVE OAK
*5246	13" LIVE OAK 11-4
*5247	8" LIVE OAK
*5248	10" LIVE OAK
*5249	10" CEDAR ELM
*5250	10" LIVE OAK
*5251	10" LIVE OAK
*5252	9" LIVE OAK
*5253	9" LIVE OAK
5254	15" LIVE OAK
5255	36" LIVE OAK 22-12-15
5256	15" LIVE OAK 10-9
5257	16" LIVE OAK 13-10
5258	9" CEDAR ELM
5259	12" LIVE OAK
5260	10" CEDAR ELM
5261	9" LIVE OAK
5262	9" LIVE OAK
5263	8" LIVE OAK
5264	8" LIVE OAK
5265	8" CEDAR ELM
5266	9" CEDAR ELM
5267	20" CEDAR ELM 8-8-8-8
5268	12" LIVE OAK 8-8
5269	15" LIVE OAK 10-10
5270	12" LIVE OAK 11-11
5271	16" LIVE OAK 11-10
5272	13" LIVE OAK 9-8
5273	8" LIVE OAK
5274	9" LIVE OAK
5275	9" LIVE OAK
5276	15" LIVE OAK 11-8
5277	15" LIVE OAK 10-9
5278	9" LIVE OAK
5279	10" LIVE OAK
5280	12" LIVE OAK
5281	14" LIVE OAK 9-9
*5282	22" LIVE OAK 12-10-9
*5283	10" LIVE OAK
*5284	9" CEDAR ELM
*5285	10" CEDAR ELM
*5286	9" CEDAR ELM
*5287	16" LIVE OAK 12-8
*5288	17" LIVE OAK 12-10
*5289	17" LIVE OAK 11-11
*5290	14" LIVE OAK 11-8
*5291	21" LIVE OAK 11-11-10
*5292	12" LIVE OAK
*5293	9" LIVE OAK
*5294	8" LIVE OAK
*5295	8" LIVE OAK
*5296	9" CEDAR ELM
*5297	10" LIVE OAK
*5298	9" CEDAR ELM
*5299	8" LIVE OAK
*5300	9" CEDAR ELM
*5301	8" CEDAR ELM
*5302	10" LIVE OAK
*5303	17" LIVE OAK 12-10
*5304	10" LIVE OAK
*5305	15" LIVE OAK 8-7 6
5306	8" LIVE OAK
*5307	8" LIVE OAK
*5308	8" CEDAR ELM
*5309	14" LIVE OAK 9-9
*5310	11" CEDAR ELM
*5311	13" LIVE OAK
5312	9" CEDAR ELM
5313	9" CEDAR ELM
5314	9" CEDAR ELM
5315	8" LIVE OAK
5316	8" CEDAR ELM
5317	11" LIVE OAK 8-6
5318	10" LIVE OAK
5319	8" LIVE OAK
5320	10" CEDAR ELM
5321	8" LIVE OAK
5322	8" LIVE OAK
*5323	10" CEDAR ELM
*5324	8" LIVE OAK
*5325	10" LIVE OAK 7-6
*5326	10" CEDAR ELM
*5327	8" CEDAR ELM
*5328	8" CEDAR ELM
5329	14" LIVE OAK 9-9
*5330	11" LIVE OAK
5331	8" LIVE OAK
*5332	9" LIVE OAK
5333	31" LIVE OAK 21-19
5334	8" CEDAR ELM
*5335	10" LIVE OAK
*5336	8" LIVE OAK
*5337	8" LIVE OAK
*5338	10" LIVE OAK
*5339	10" LIVE OAK
5340	8" LIVE OAK
*5341	12" LIVE OAK
5342	9" LIVE OAK
5343	9" CEDAR ELM
*5344	9" LIVE OAK
*5345	8" LIVE OAK
*5346	8" LIVE OAK
*5347	8" LIVE OAK
*5348	11" LIVE OAK
5349	12" LIVE OAK
*5350	10" LIVE OAK
5351	13" LIVE OAK
*5352	8" LIVE OAK
*5353	8" LIVE OAK
*5354	20" LIVE OAK 14-11
5355	11" LIVE OAK
5356	12" LIVE OAK
5357	18" LIVE OAK 13-9
*5358	10" LIVE OAK
*5359	9" LIVE OAK
*5360	8" LIVE OAK
*5361	12" CEDAR ELM
*5362	14" LIVE OAK
*5363	14" LIVE OAK
*5364	10" CEDAR ELM
*5365	11" LIVE OAK 7-7
*5366	11" LIVE OAK
*5367	9" LIVE OAK
*5368	12" CEDAR ELM
*5369	22" LIVE OAK
*5370	12" LIVE OAK
*5371	9" LIVE OAK
*5372	13" LIVE OAK
*5373	22" LIVE OAK 15-14
*5374	18" LIVE OAK
*5375	16" LIVE OAK 13-6
*5376	12" LIVE OAK
*5377	8" LIVE OAK
*5378	15" LIVE OAK
*5379	10" CEDAR ELM
*5380	11" CEDAR ELM
*5381	12" LIVE OAK
*5382	12" LIVE OAK
5383	9" CEDAR ELM
5384	11" CEDAR ELM
5385	11" LIVE OAK 9-4
*5386	12" CEDAR ELM
*5387	10" LIVE OAK
*5388	14" LIVE OAK 10-7
5389	20" LIVE OAK
*5390	12" LIVE OAK
*5391	11" LIVE OAK
*5392	12" CEDAR ELM 10-4
*5393	19" CEDAR ELM
*5394	20" LIVE OAK
*5395	24" LIVE OAK 17-14
*5396	14" LIVE OAK
*5397	10 LIVE OAK
*5398	8" LIVE OAK
*5399	9" CEDAR ELM
*5400	13" LIVE OAK
*5401	10" LIVE OAK
*5402	8" LIVE OAK
*5403	8" CEDAR ELM
*5404	11" LIVE OAK
*5405	12" CEDAR ELM
*5406	12" CEDAR ELM
*5407	10" CEDAR ELM
*5408	9" LIVE OAK
*5409	9" LIVE OAK
*5410	15" LIVE OAK
*5411	20" LIVE OAK 14-11
*5412	9" CEDAR ELM
*5413	9" CEDAR ELM
*5414	23" CEDAR ELM 16-14
*5415	9" LIVE OAK
*5416	9" LIVE OAK
*5417	11" CEDAR ELM
*5418	18" LIVE OAK 14-9
*5419	18" LIVE OAK
*5420	9" LIVE OAK
*5421	10" LIVE OAK
*5422	11" LIVE OAK
*5423	8" LIVE OAK
*5424	8" CEDAR ELM
*5425	11" LIVE OAK
*5426	10" CEDAR ELM
*5427	12" CEDAR ELM 8-8
*5428	10" CEDAR ELM
*5429	10" LIVE OAK
*5430	15" LIVE OAK
*5431	12" LIVE OAK
*5432	11" LIVE OAK
*5433	8" LIVE OAK
*5434	9" CEDAR ELM
*5435	9" CEDAR ELM
*5436	9" LIVE OAK
*5437	9" LIVE OAK
*5438	12" LIVE OAK
*5439	10" LIVE OAK
*5440	10" CEDAR ELM
*5441	8" LIVE OAK
*5442	9" CEDAR ELM
*5443	8" LIVE OAK
*5444	8" LIVE OAK
*5445	9" CEDAR ELM
*5446	8" LIVE OAK
*5447	9" CEDAR ELM
*5448	11" LIVE OAK
*5449	13" LIVE OAK
*5450	12" LIVE OAK
*5451	9" CEDAR ELM
*5452	8" LIVE OAK
*5453	10" LIVE OAK
*5454	14" LIVE OAK
*5455	18" LIVE OAK 13-10
*5456	10" LIVE OAK
*5457	10" LIVE OAK
*5458	13" LIVE OAK
*5459	12" LIVE OAK
*5460	8" LIVE OAK
*5461	12" LIVE OAK 8-7
*5462	14" CEDAR ELM
*5463	10" CEDAR ELM
*5464	12" CEDAR ELM
*5465	8" CEDAR ELM
*5466	14" LIVE OAK
*5467	9" LIVE OAK
*5468	11" LIVE OAK
*5469	18" LIVE OAK
*5470	14" LIVE OAK
5471	8" LIVE OAK
*5472	9" LIVE OAK
5473	12" LIVE OAK
*5474	11" LIVE OAK
*5475	9" LIVE OAK
*5476	12" LIVE OAK 8-7
*5477	14" LIVE OAK
*5478	13" LIVE OAK
*5479	13" LIVE OAK
*5480	12" LIVE OAK
*5481	11" LIVE OAK
*5482	13" LIVE OAK
*5483	11" LIVE OAK
*5484	10" LIVE OAK
5485	13" LIVE OAK
5486	18" LIVE OAK
*5487	8" LIVE OAK
*5488	9" LIVE OAK
5489	24" LIVE OAK
5490	9" LIVE OAK
5491	10" LIVE OAK
*5492	8" LIVE OAK
*5493	8" LIVE OAK
*5494	9" LIVE OAK
*5495	9" LIVE OAK
*5496	9" LIVE OAK
5497	14" LIVE OAK
5498	13" LIVE OAK
5499	11" LIVE OAK
5500	14" LIVE OAK
5501	10" LIVE OAK
5502	43" LIVE OAK 30-26
5503	17" LIVE OAK
5504	29" LIVE OAK
5505	8" LIVE OAK
5506	14" LIVE OAK
5507	10" LIVE OAK
5508	12" LIVE OAK
5509	15" CEDAR ELM
5510	11" CEDAR ELM
5511	11" CEDAR ELM
5512	9" LIVE OAK
5513	8" CEDAR ELM
5514	41" LIVE OAK 33-15
5515	13 LIVE OAK
5516	13" LIVE OAK
5517	14" LIVE OAK
5518	9" CEDAR ELM
5519	9" CEDAR ELM
5520	9" CEDAR ELM
5521	45" LIVE OAK 38 14
5522	12" CEDAR ELM
5523	10" LIVE OAK
5524	12" CEDAR ELM
5525	9" CEDAR ELM
5526	13" CEDAR ELM
5527	11" LIVE OAK
*5528	16" CEDAR ELM
*5529	10" CEDAR ELM
*5530	9" CEDAR ELM
*5531	29" LIVE OAK
*5532	8" LIVE OAK
*5533	11" CEDAR ELM
5534	11" LIVE OAK
*5535	17" LIVE OAK
5536	12" LIVE OAK 8-8
*5537	8" LIVE OAK
5538	9" LIVE OAK
5539	9" LIVE OAK
5540	8" LIVE OAK
5541	11" LIVE OAK
5542	11" CEDAR ELM
*5543	11" CEDAR ELM
*5544	8" CEDAR ELM
*5545	10" CEDAR ELM
*5546	30" LIVE OAK 17-14-12
*5547	10" LIVE OAK
5548	13" CEDAR ELM
5549	11" CEDAR ELM
5550	22" LIVE OAK
5551	55" LIVE OAK
5552	36" LIVE OAK
*5553	13" LIVE OAK
5554	12" LIVE OAK
*5555	12" LIVE OAK
*5556	14" LIVE OAK
*5557	11" LIVE OAK
5558	8" CEDAR ELM
5559	9" CEDAR ELM
*5560	11" LIVE OAK
*5561	9" CEDAR ELM
*5562	14" LIVE OAK
*5563	9" CEDAR ELM
*5564	12" CEDAR ELM
*5565	9" CEDAR ELM
*5566	8" CEDAR ELM
*5567	8" CEDAR ELM
*5568	8" CEDAR ELM
5569	8" CEDAR ELM
*5570	9" CEDAR ELM
*5571	9" CEDAR ELM
*5572	9" CEDAR ELM
*5573	12" CEDAR ELM
*5574	11" LIVE OAK
*5575	10" CEDAR ELM
*5576	12" CEDAR ELM
*5577	9" CEDAR ELM
*5578	9" CEDAR ELM
*5579	8" LIVE OAK
*5580	8" LIVE OAK
*5581	10" LIVE OAK
5582	8" LIVE OAK
5583	13" LIVE OAK
*5584	9" CEDAR ELM
*5585	11" CEDAR ELM
*5586	11" CEDAR ELM
5587	9" LIVE OAK
*5588	11" CEDAR ELM 9-4
*5589	14" CEDAR ELM 10-8
*5590	9" CEDAR ELM
*5591	9" CEDAR ELM
*5592	12" LIVE OAK
*5593	8" LIVE OAK
*5594	13" CEDAR ELM 9-8
*5595	18" LIVE OAK
5596	18" LIVE OAK
5597	11" LIVE OAK
5598	12" LIVE OAK
5599	12" LIVE OAK
5600	21" CEDAR ELM
5601	12" LIVE OAK
5602	12" LIVE OAK
5603	12" LIVE OAK
5604	8" LIVE OAK
5605	8" LIVE OAK
5606	9" LIVE OAK
*5607	14" CEDAR ELM
*5608	8" LIVE OAK
*5609	8" LIVE OAK
*5610	9" LIVE OAK
*5611	11" LIVE OAK 8-6
*5612	12" LIVE OAK 8-7
*5613	8" LIVE OAK
*5614	27" LIVE OAK
*5615	18" LIVE OAK
*5616	11" LIVE OAK
*5617	20" CEDAR ELM
*5618	12" LIVE OAK
*5619	9" LIVE OAK
5620	14" CEDAR ELM
5621	18" CEDAR ELM
5622	12" LIVE OAK
5623	10" LIVE OAK
*5624	9" LIVE OAK
*5625	9" LIVE OAK
*5626	8" LIVE OAK
5627	10" LIVE OAK
5628	12" LIVE OAK 9-6
*5629	11" LIVE OAK
*5630	15" LIVE OAK 9-6-6
*5631	8" LIVE OAK
*5632	12" LIVE OAK
8001	30" LIVE OAK
8002	28" LIVE OAK
8003	33" LIVE OAK 22-21
8004	20" LIVE OAK
8005	18" LIVE OAK
8006	21" LIVE OAK
8007	9" LIVE OAK
8008	15" CEDAR ELM
*8009	11" CEDAR ELM
8010	13" CEDAR ELM
8011	20" LIVE OAK 15-10
*8012	11" MESQUITE
*8013	11" CEDAR ELM
*8014	14" CEDAR ELM
*8015	12" CEDAR ELM
*8016	11" CEDAR ELM DEAD
*8017	10" CEDAR ELM
*8018	10" CEDAR ELM
8019	12 CEDAR ELM
8020	11" CEDAR ELM
8021	17" LIVE OAK
8022	11" LIVE OAK
*8023	17" LIVE OAK
*8024	15" LIVE OAK 12-6
8025	20" LIVE OAK 15-10
*8026	28" LIVE OAK 20-17
8027	20" LIVE OAK 15-10
8028	10" CEDAR ELM
8029	9" LIVE OAK
*8030	28" LIVE OAK 20-17
*8031	11" CEDAR ELM
*8032	8" LIVE OAK
*8033	10" LIVE OAK
*8034	11" LIVE OAK
*8035	11" LIVE OAK
*8036	11" LIVE OAK
*8037	14" LIVE OAK
8038	9" CEDAR ELM
8039	11" CEDAR ELM
*8040	11" CEDAR ELM
8041	15" CEDAR ELM 12-6
8042	(NOT USED)
8043	11" LIVE OAK
8044	14" LIVE OAK
8045	13" CEDAR ELM
8046	27" LIVE OAK
8047	8" CEDAR ELM
8048	9" CEDAR ELM
8049	20" CEDAR ELM
8050	11" LIVE OAK
*8051	21" LIVE OAK
*8052	28" LIVE OAK
*8053	19" LIVE OAK
8054	32" LIVE OAK 23-18
8055	13" CEDAR ELM
8056	14" CEDAR ELM
8057	12" CEDAR ELM
8058	13" CEDAR ELM
*8059	22" HACKBERRY
12-11-8	
*8061	15" HACKBERRY 12-6
*8061	10" HACKBERRY
*8062	30" LIVE OAK
8063	8" CEDAR ELM
8064	8" CEDAR ELM
*8065	16" HACKBERRY
*8066	20" HACKBERRY 17-6
*8067	12" HACKBERRY
*8068	31" LIVE OAK
*8069	30" LIVE OAK
8070	17" CEDAR ELM
8071	11" CEDAR ELM
8072	40" LIVE OAK
8073	30" LIVE OAK
8074	18" CEDAR ELM
8075	28" LIVE OAK
8076	31" LIVE OAK
8077	11" HACKBERRY
8078	14" MESQUITE
8079	50" LIVE OAK
*8080	27" LIVE OAK
*8081	35" LIVE OAK
8082	46" LIVE OAK 32-28
8083	38" LIVE OAK
8084	11" MESQUITE
8085	22" LIVE OAK 15-13
8086	12" LIVE OAK
8087	11" LIVE OAK
8088	30" LIVE OAK
8089	23" LIVE OAK 16-13
8090	11" LIVE OAK
8091	9" LIVE OAK
8092	10" LIVE OAK
8093	12" LIVE OAK
8094	45" LIVE OAK
*8095	24" LIVE OAK
8096	21" LIVE OAK 16-9
8097	14" CEDAR ELM
8098	11" CEDAR ELM
8099	17" LIVE OAK
8100	20" LIVE OAK
8101	23" LIVE OAK
8102	32" LIVE OAK 21-21
8103	23" LIVE OAK
8104	26" LIVE OAK
8105	12" LIVE OAK
*8106	34" LIVE OAK
*8107	33" LIVE OAK
8108	42" LIVE OAK 30-28
8109	30" LIVE OAK
8110	36" LIVE OAK 24-13-11
*8111	16" LIVE OAK
*8112	22" LIVE OAK 17-12
8113	39" LIVE OAK
*8114	9" LIVE OAK
*8115	9" LIVE OAK
*8116	9" LIVE OAK
*8117	10" LIVE OAK
*8118	14" CEDAR ELM
*8119	9" LIVE OAK
*8120	8" LIVE OAK
*8121	8" LIVE OAK
*8122	12" CEDAR ELM 8-7
8123	13" CEDAR ELM
8124	10" LIVE OAK
*8125	14" LIVE OAK
*8126	11" LIVE OAK
*8127	9" LIVE OAK

* TREES REMOVED

REVISIONS			
NO.	DESCRIPTION	BY	DATE

DATE:	11/20/19	
DESIGNED BY:	BWF	
DRAWN BY:	JMC	
CHECKED BY:	BWF	
DRAWING NAME:	PRELIM-SDP-TREE.dwg	

BRIAN W. FALTESEK
105982
LICENSED
PROFESSIONAL ENGINEER
12-16-2019

LJA Engineering, Inc.
7500 Rialto Boulevard, Building II
Suite 100
Austin, Texas 78735
Phone 512.439.4700
Fax 512.439.4716
FRN - F-1386

JOB NUMBER: A260-0406

SHEET NO. 3 OF 3 SHEETS

CHISHOLM TRAIL
PRELIMINARY SITE DEVELOPMENT PERMIT
3100 CHISHOLM TRAIL ROAD, ROUND ROCK, TX 78681

TREE SURVEY EXHIBIT