# EXHIBIT A

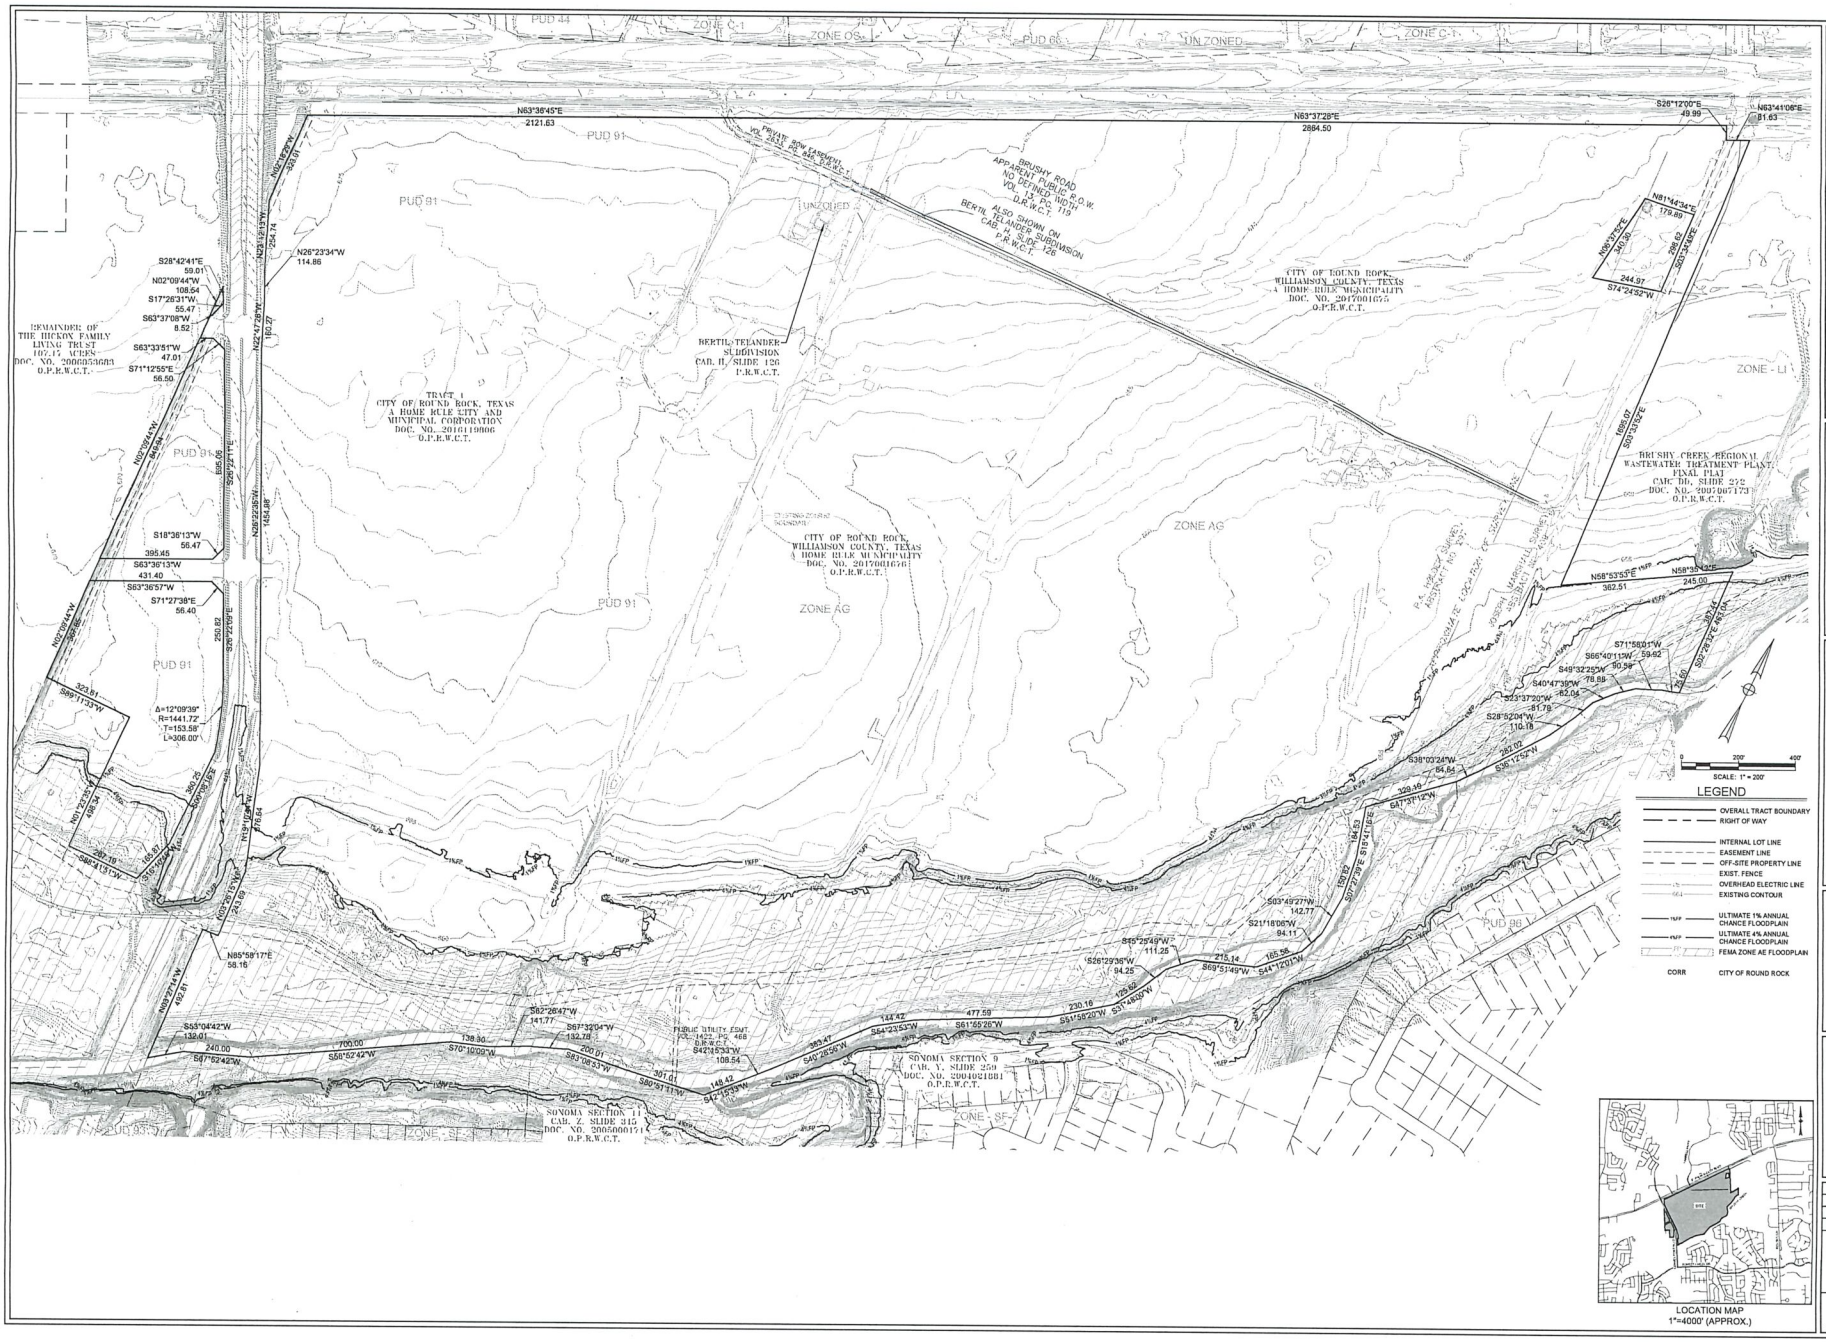


HALFF®
9500 AMERICAN BLVD.
SUITE 400 E. BUILDING
AUSTIN, TEXAS 78729
TEL. (512) 777-4600
FAX. (512) 252-8141
TBPE FIRM #F-312

| Revision | | |
|---|---|---|
| No. | Date | Description |

Project No.: 32311
Issued:
Drawn By:
Checked By:
Sheet Title
**EXHIBIT A**
Sheet Number