


NUMBER	DIRECTION	DISTANCE
L1	N20° 58' 15"W	59.34'
L2	S11° 10' 50"E	25.67'

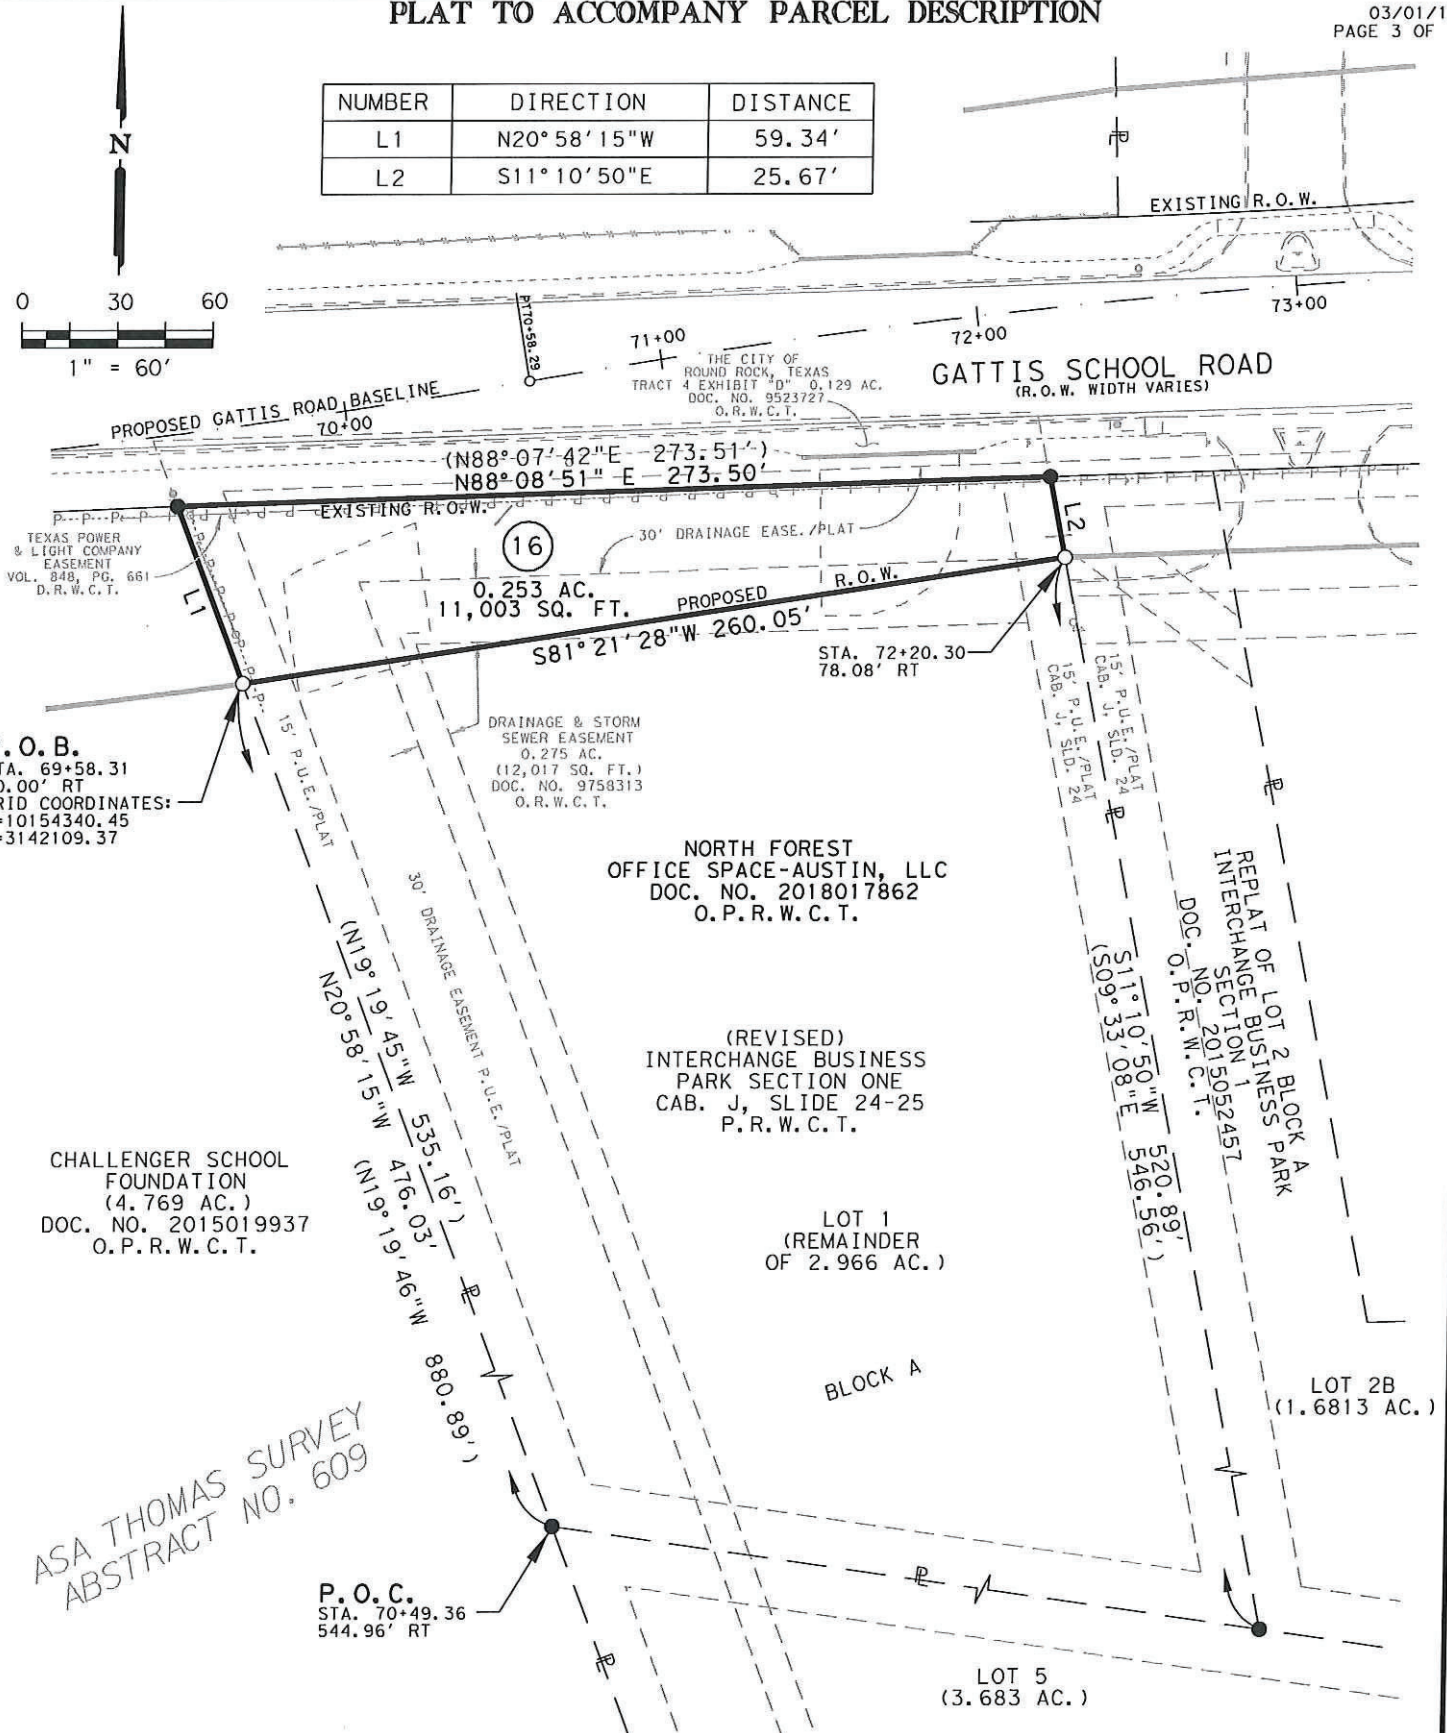

**INLAND U
GEODETICS**

PROFESSIONAL LAND SURVEYORS
504 CHISHOLM TRAIL RD. STE. 103
ROUND ROCK, TX. 78681
PH. (512) 238-1200, FAX (512) 238-1251
FIRM REGISTRATION NO. 100591-00

PARCEL PLAT SHOWING PROPERTY OF
**NORTH FOREST OFFICE
SPACE-AUSTIN, LLC**

PARCEL 16

SCALE
1" = 60'

PROJECT
GATTIS SCHOOL ROAD

COUNTY
WILLIAMSON

NUMBER	DIRECTION	DISTANCE
L1	N11° 10' 50"W	25.67'
L2	N88° 05' 02"E	50.85'
(L2)	(N88° 08' 19"E)	(50.67')
L3	S11° 10' 50"E	25.65'
L4	S88° 03' 45"W	50.85'

PARCEL PLAT SHOWING PROPERTY OF
**NORTH FOREST OFFICE
SPACE-AUSTIN, LLC**

PARCEL 17

SCALE
1" = 60'


PROJECT
GATTIS SCHOOL ROAD

COUNTY
WILLIAMSON

PLAT TO ACCOMPANY PARCEL DESCRIPTION

02/04/19
PAGE 3 OF 5

NUMBER	DIRECTION	DISTANCE
L1	N01°52'43"W	25.23'
L2	S01°53'43"E	50.06'
L3	N47°02'26"W	35.38'
L4	S01°52'43"E	1.69'
(L4)	(S01°53'39"E)	(1.69')

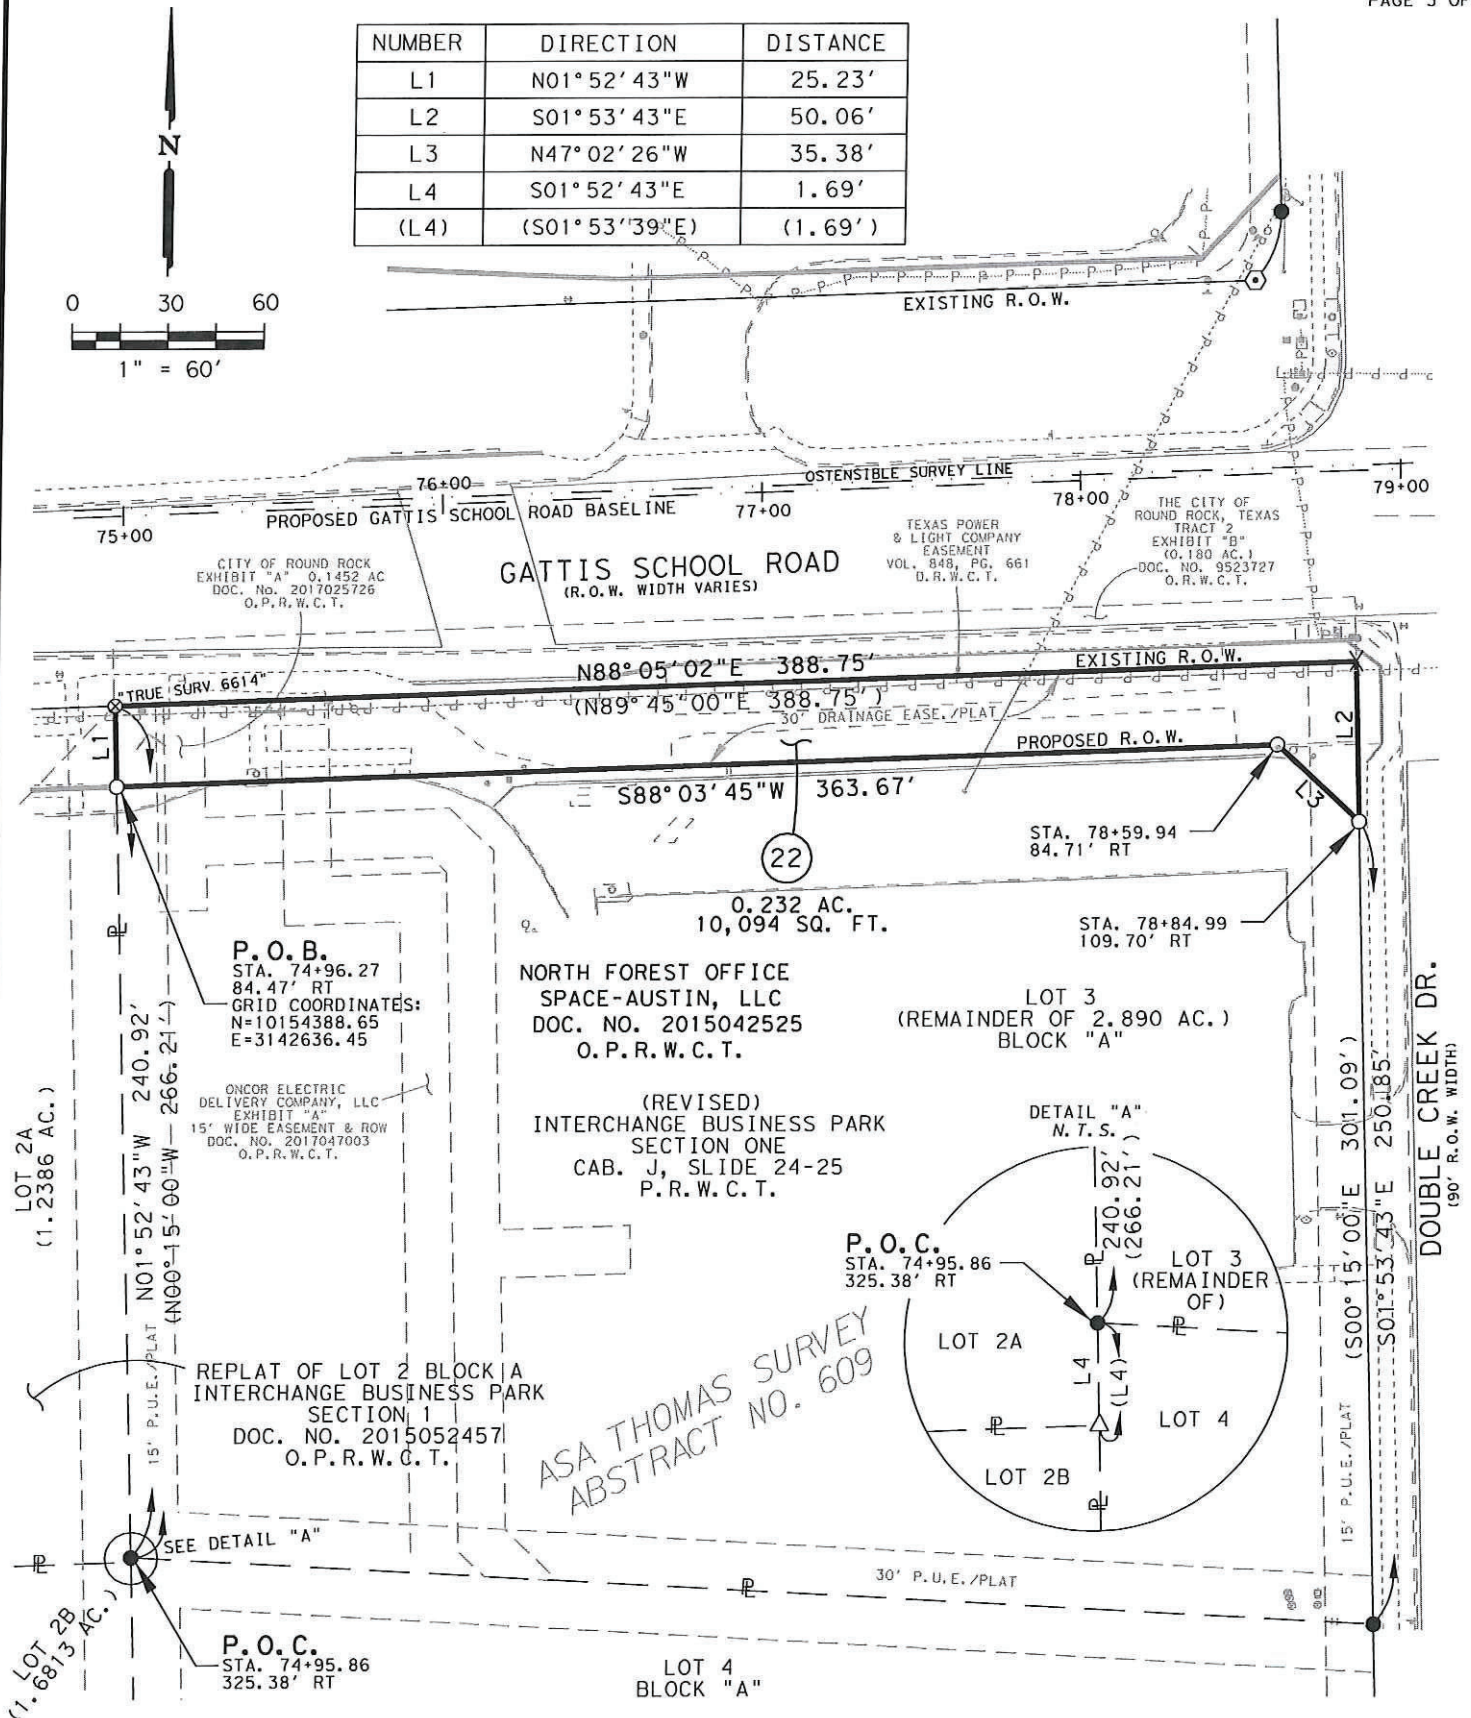

PARCEL PLAT SHOWING PROPERTY OF
**NORTH FOREST OFFICE
SPACE-AUSTIN, LLC**

PARCEL 22

SCALE
1" = 60'

PROJECT
GATTIS SCHOOL ROAD

COUNTY
WILLIAMSON

